


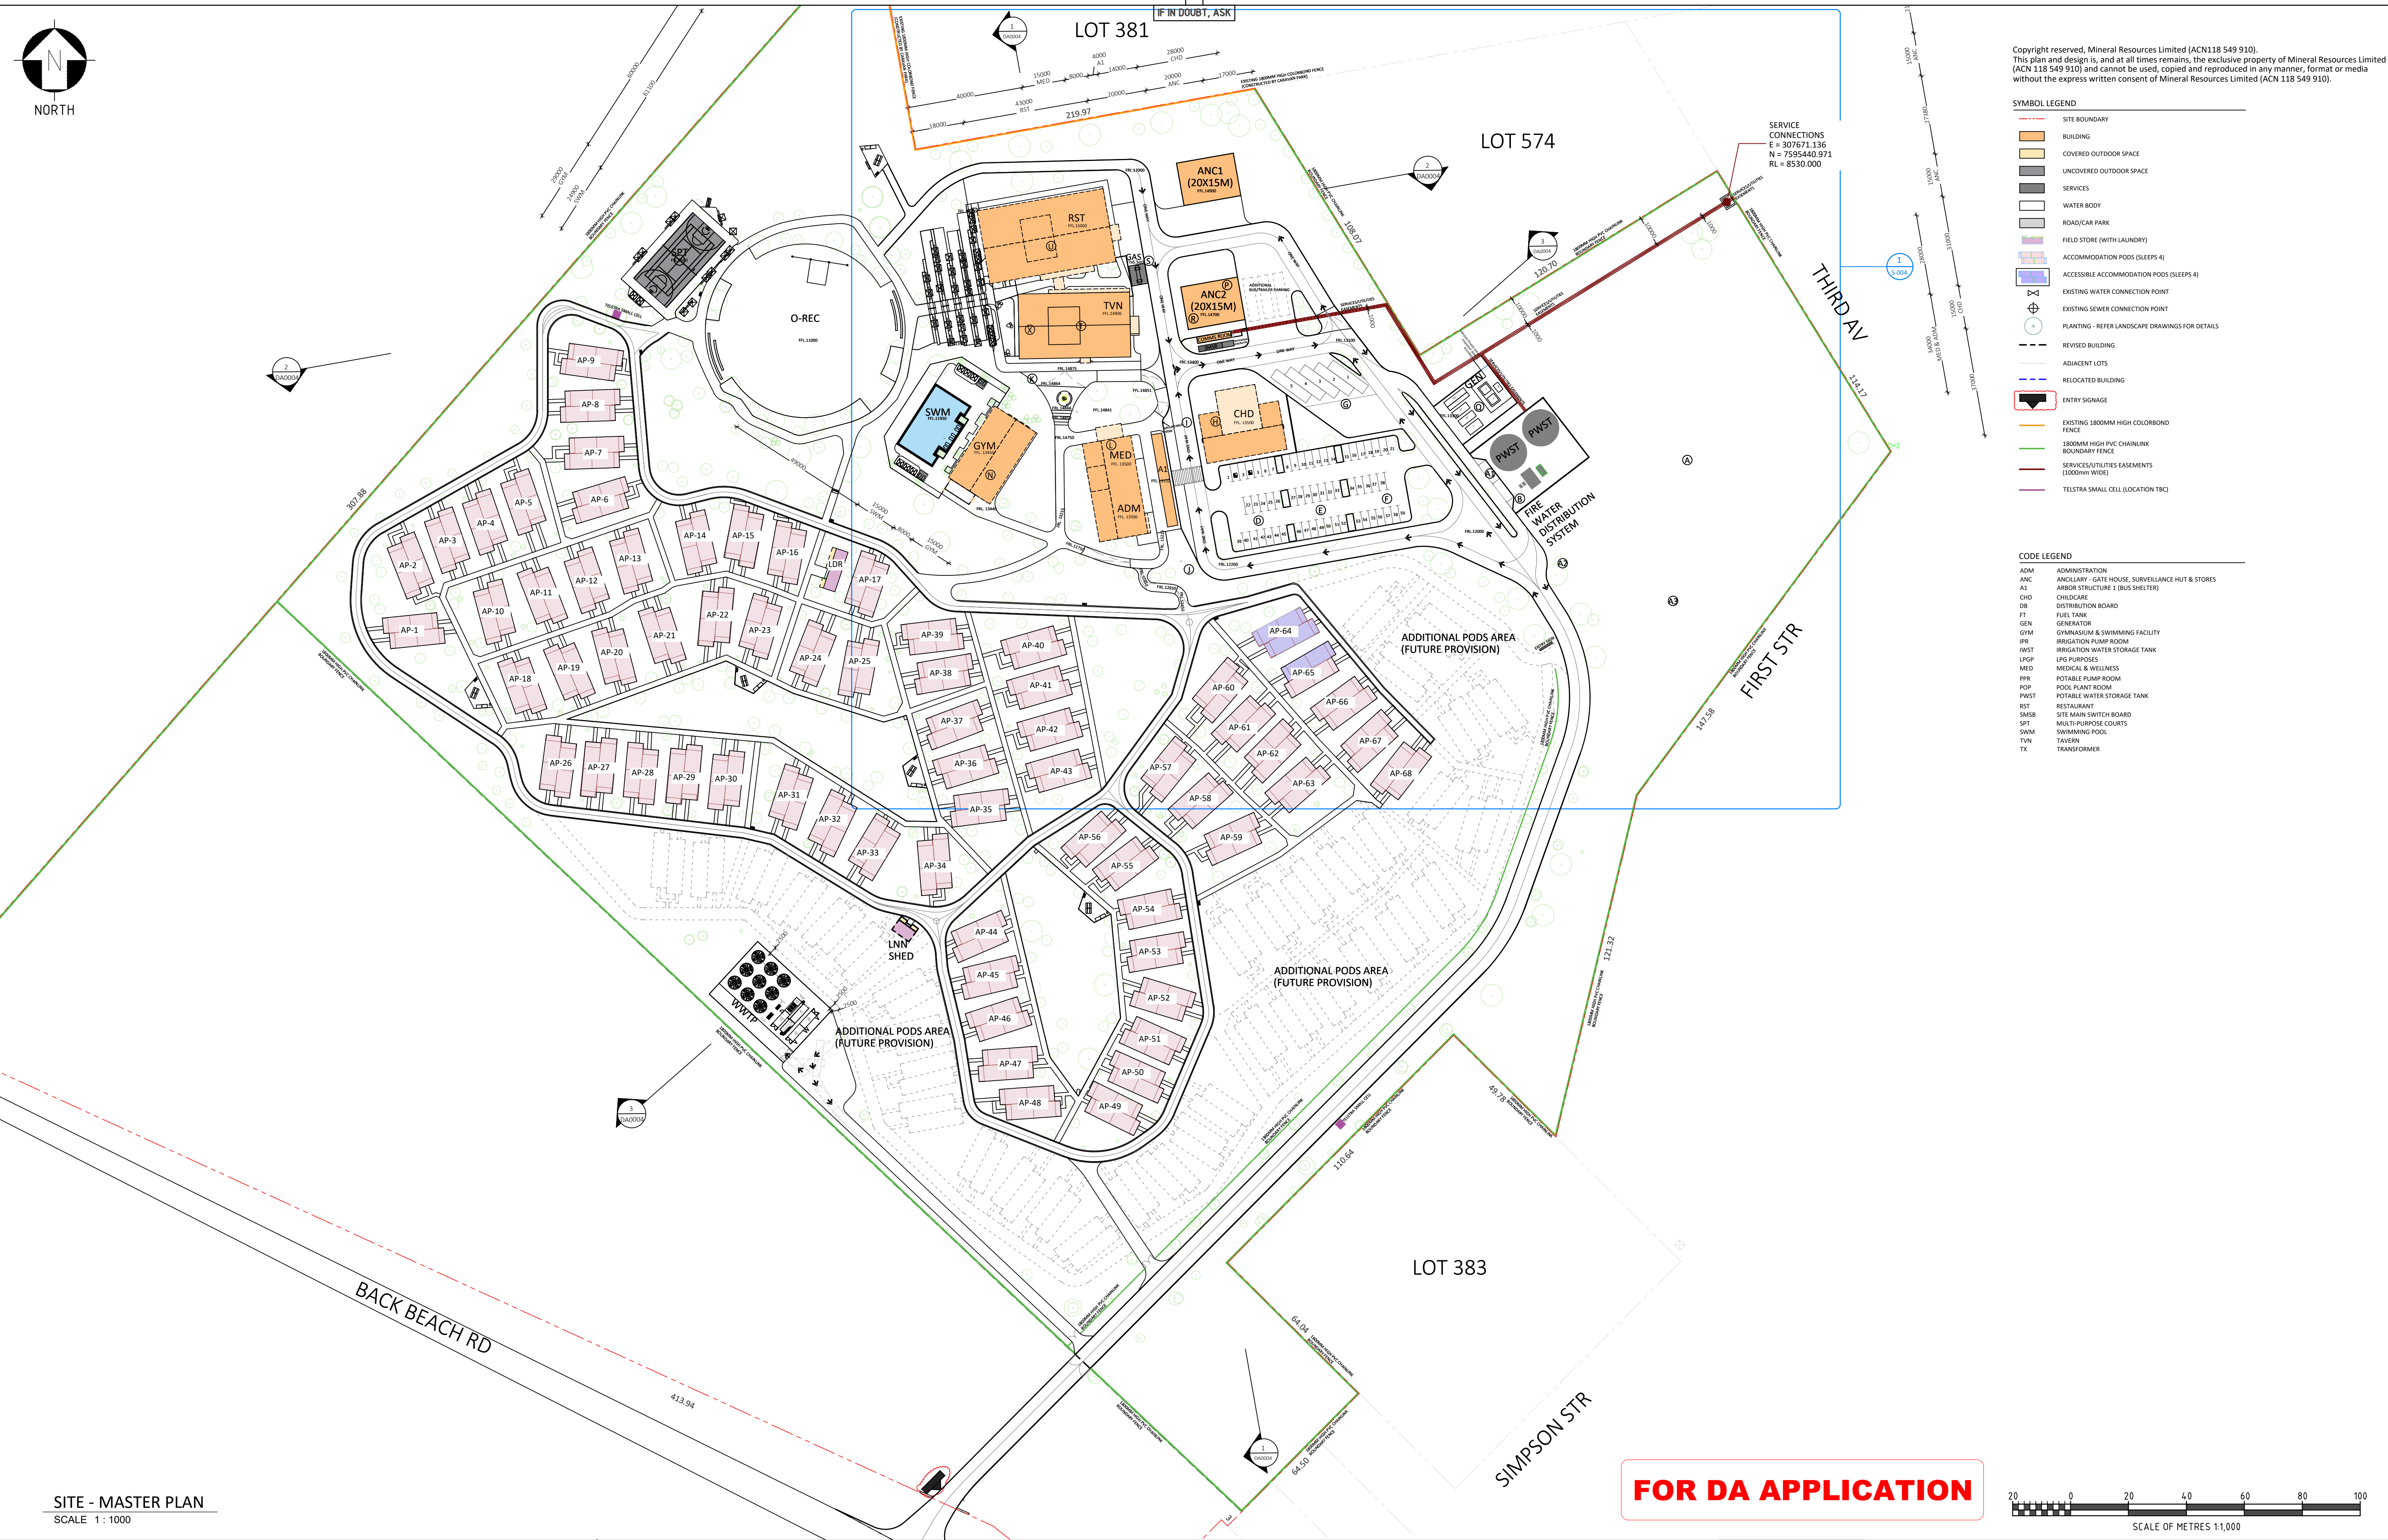


SYMBOL LEGEND

	SITE BOUNDARY
	BUILDING
	COVERED OUTDOOR SPACE
	UNCOVERED OUTDOOR SPACE
	SERVICES
	WATER BODY
	ROAD/CAR PARK
	FIELD STORE (WITH LAUNDRY)
	ACCOMMODATION PODS (SLEEPS 4)
	ACCESSIBLE ACCOMMODATION PODS (SLEEPS 4)
	EXISTING WATER CONNECTION POINT
	EXISTING SEWER CONNECTION POINT
	PLANTING - REFER LANDSCAPE DRAWINGS FOR DETAILS
	REVISED BUILDING
	ADJACENT LOTS
	RELOCATED BUILDING
	ENTRY SIGNAGE
	EXISTING 1800MM HIGH COLORBOND FENCE
	1800MM HIGH PVC CHAINLINK BOUNDARY FENCE
	SERVICES/UTILITIES EASEMENTS (100mm WIDE)
	TELSTRA SMALL CELL (LOCATION TBC)

CODE LEGEND	
ADM	ADMINISTRATION
ANC	ANCILLARY - GATE HOUSE, SURVEILLANCE HUT & STORES
AL	ANBOR STRUCTURE 1 (BUS SHELTER)
CHD	CHILDCARE
DB	DISTRIBUTION BOARD
FT	FUEL TANK
GEN	GENERATOR
GYM	GYMNASIUM & SWIMMING FACILITY
IPR	IRRIGATION PUMP ROOM
WST	IRRIGATION WATER STORAGE TANK
LPWP	LPG PURPOSES
MED	MEDICAL & WELLNESS
PPR	POTABLE PUMP ROOM
POP	POOL PLANT ROOM
PWST	POTABLE WATER STORAGE TANK
RST	RESTAURANT
SMSS	SITE MAIN SWITCH BOARD
SPT	MULTI PURPOSE COURTS
SWM	SWIMMING POOL
TN	TAVERN
TX	TRANSFORMER

FOR DA APPLICATION

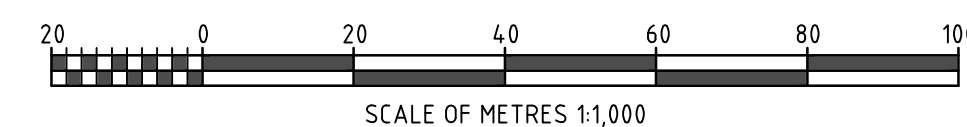

		F	ISSUED FOR REVIEW	15/09/2026	GL	KT	LH
		E	ISSUED FOR REVIEW	17/07/2026	GL	KT	LH
		D	ISSUED FOR REVIEW	26/06/2026	GL	KT	LH
		C	ISSUED FOR REVIEW	23/06/2026	DA	KT	LH
		B	ISSUED FOR REVIEW	28/05/2026	GL	KT	LH
		A	ISSUED FOR REVIEW	20/05/2026	AL	KT	LH
REFERENCE DRAWINGS:	REV	DESCRIPTION	DATE	DRN	CHK	APP	




20 WALTERS DRIVE, OSBORNE PARK | TELEPHONE (08) 9329 3600
WESTERN AUSTRALIA, 6017 | WEB www.mrl.com.au

DO NOT SCALE PRINT		PROJECT OIP - ONSLOW IRON PROJECT			
 		TITLE AREA 9300 - ONSLOW MINRES RESORT			
		SITE MASTER PLAN			
SCALE	1:1000	DRG No OIP-9300-AR-GAT-0001			REV F
DRAWN	DICKY/AG/GL	CHECKED L.House	ENGINEER APPROVED W.Dias	PROJECT MANAGER J.Thomas	
DATE	15/09/2026				A1

© 2026 THIS DRAWING IS THE PROPERTY OF MINERAL RESOURCES, IT SHALL NOT BE COPIED WITHOUT PERMISSION




20 WALTERS DRIVE, OSBORNE PARK | TELEPHONE (08) 9329 3600
WESTERN AUSTRALIA, 6017 | WEB www.mrl.com.au

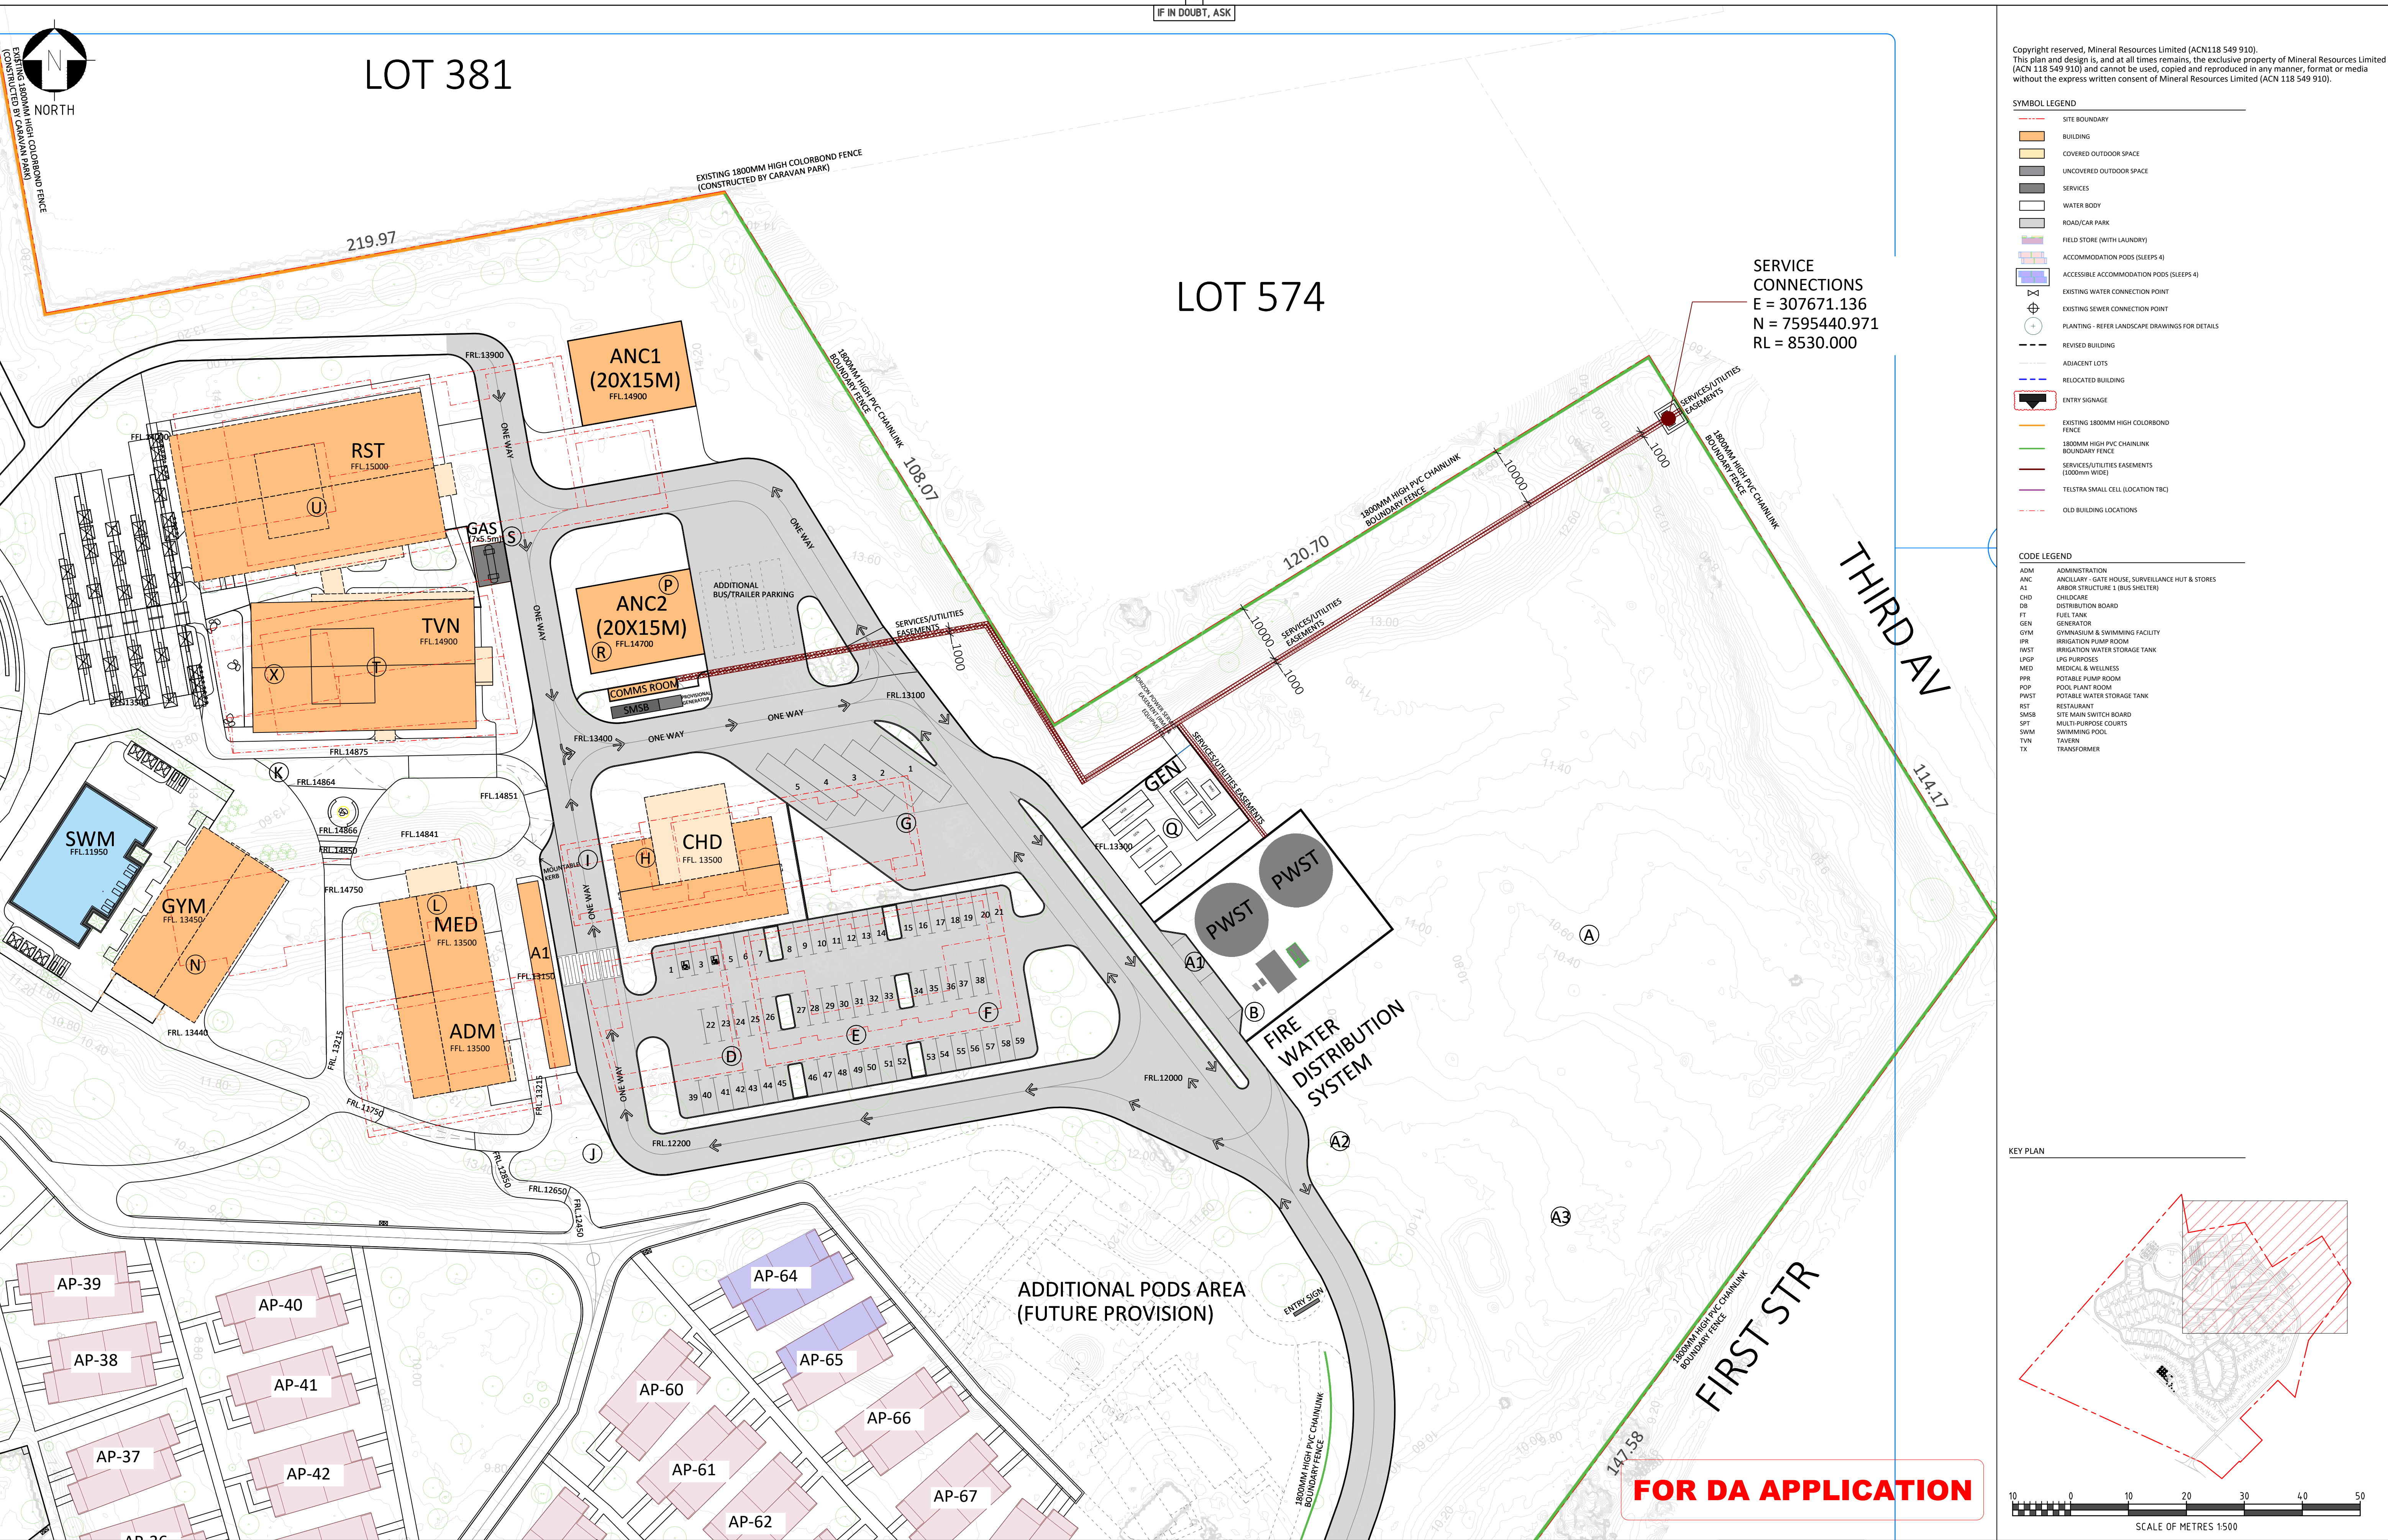

Copyright reserved, Mineral Resources Limited (ACN118 549 910). This plan and design is, and at all times remains, the exclusive property of Mineral Resources Limited (ACN 118 549 910) and cannot be used, copied and reproduced in any manner, format or media without the express written consent of Mineral Resources Limited (ACN 118 549 910).

- SYMBOL LEGEND**
- SITE BOUNDARY
 - BUILDING
 - COVERED OUTDOOR SPACE
 - UNCOVERED OUTDOOR SPACE
 - SERVICES
 - WATER BODY
 - ROAD/CAR PARK
 - FIELD STORE (WITH LAUNDRY)
 - ACCOMMODATION PODS (SLEEPS 4)
 - ACCESSIBLE ACCOMMODATION PODS (SLEEPS 4)
 - EXISTING WATER CONNECTION POINT
 - EXISTING SEWER CONNECTION POINT
 - PLANTING - REFER LANDSCAPE DRAWINGS FOR DETAILS
 - REVISED BUILDING
 - ADJACENT LOTS
 - RELOCATED BUILDING
 - ENTRY SIGNAGE
 - EXISTING 1800MM HIGH COLORBOND FENCE
 - 1800MM HIGH PVC CHAINLINK BOUNDARY FENCE
 - SERVICES/UTILITIES EASEMENTS (1000mm WIDE)
 - TELSTRA SMALL CELL (LOCATION TBC)
 - OLD BUILDING LOCATIONS
- CODE LEGEND**
- ADM ADMINISTRATION
 - ANC ANCILLARY - GATE HOUSE, SURVEILLANCE HUT & STORES
 - A1 ARBOR STRUCTURE 1 (BUS SHELTER)
 - CHD CHILDCARE
 - DB DISTRIBUTION BOARD
 - FT FUEL TANK
 - GEN GENERATOR
 - GYM GYMNASIUM & SWIMMING FACILITY
 - IPR IRRIGATION PUMP ROOM
 - IWST IRRIGATION WATER STORAGE TANK
 - UPSP UPS PURPOSES
 - MED MEDICAL & WELLNESS
 - PPR POTABLE PUMP ROOM
 - POP POOL PLANT ROOM
 - PWST POTABLE WATER STORAGE TANK
 - RST RESTAURANT
 - SMSB SITE MAIN SWITCH BOARD
 - SPT MULTI-PURPOSE COURTS
 - SWM SWIMMING POOL
 - TVN TAVERN
 - TX TRANSFORMER

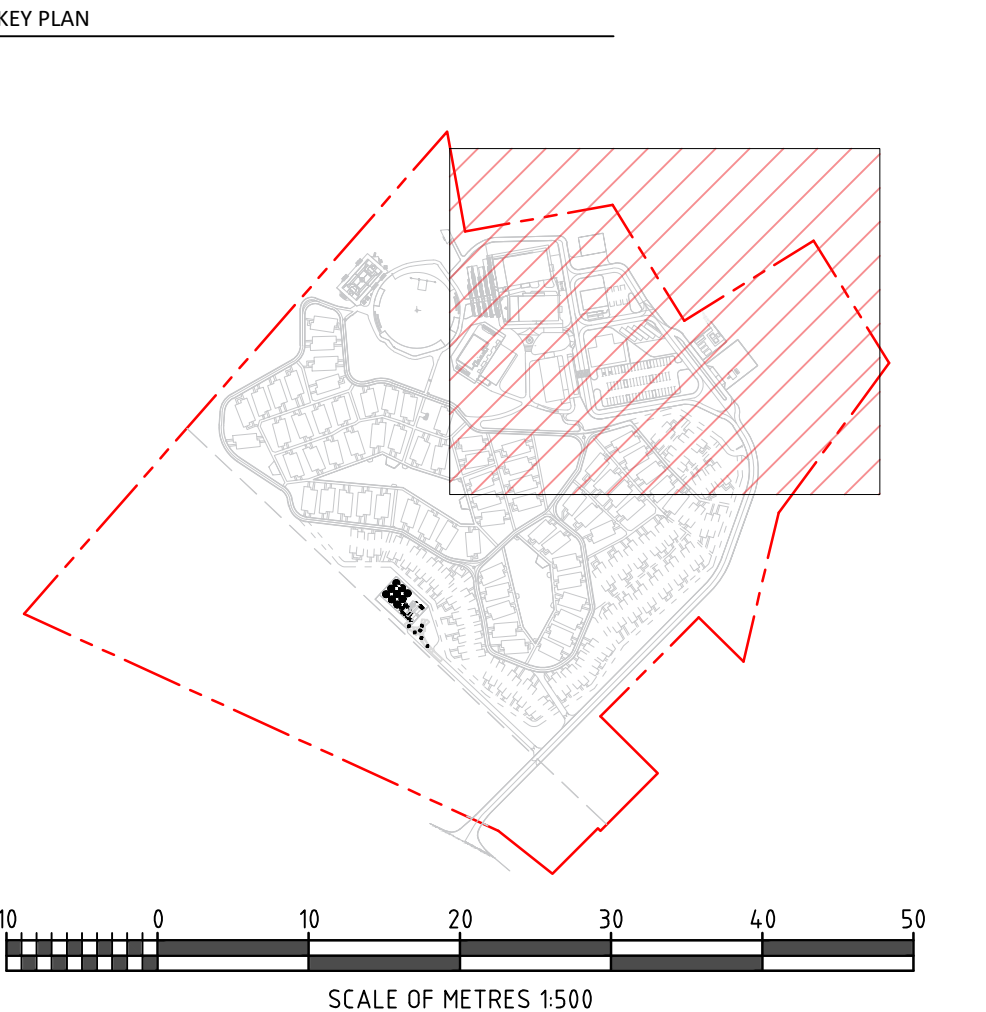


DO NOT SCALE PRINT		PROJECT: OIP - ONSLOW IRON PROJECT	
		TITLE: AREA 9300 - ONSLOW MINRES RESORT	
SCALE: 1:1000		SITE: NORTH EAST	
DRAWN: DICKY/AG/GL		DRG No: OIP-9300-AR-GAT-0002	
DATE: 15/09/2026		ENGINEER APPROVED: W.Dias	
		PROJECT MANAGER: J.Thomas	
		REV: F	

REFERENCE DRAWINGS:	REV	DESCRIPTION	DATE	DRN	CHK	APP
	F	ISSUED FOR REVIEW	15/09/2026	GL	KT	LH
	E	ISSUED FOR REVIEW	17/07/2026	GL	KT	LH
	D	ISSUED FOR REVIEW	26/06/2026	GL	KT	LH
	C	ISSUED FOR REVIEW	23/06/2026	DA	KT	LH
	B	ISSUED FOR REVIEW	28/05/2026	GL	KT	LH
	A	ISSUED FOR REVIEW	20/05/2026	AL	KT	LH

MINRES

Engineering & Construction

20 WALTERS DRIVE, OSBORNE PARK | TELEPHONE: (08) 9329 3600
WESTERN AUSTRALIA, 6017 | WEB: www.mrl.com.au

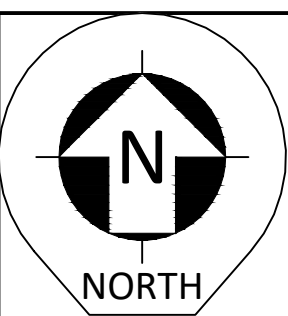

IF IN DOUBT, ASK

Copyright reserved, Mineral Resources Limited (ACN 118 549 910). This plan and design is, and at all times remains, the exclusive property of Mineral Resources Limited (ACN118 549 910) and cannot be used, copied and reproduced in any manner, format or media without the express written consent of Mineral Resources Limited (ACN 118 549 910).

LEGEND OF SYMBOLS

LUMINAIRES

POLE MOUNTED LUMINAIRE (SINGLE OUTREACH)

POWER

DB BY OTHER TRADES

ELECTRICAL/ POWER CABLE PIT
(REFER TO DRAWING OIP-V421-EL-DRG-0102 FOR PIT S

COMMUNICATION PIT

LV POWER UNDERGROUND CONDUIT

COMMUNICATIONS UNDERGROUND CONDUIT

NOTES:

- THIS DRAWING IS TO BE READ IN CONIUNCTION WITH ALL RELEVANT ARCHITECTS, SERVICES AND ENGINEERS DRAWINGS TOGETHER WITH RELEVANT SPECIFICATIONS.
- DIMENSIONS ARE NOT OT BE SCALED FROM THIS DRAWING.
- MAINTAIN MINIMUM 500mm CLEARANCE AROUND ELECTRICAL PILLARS.
- 1m CONDUIT FROM COMMS PIT TO BE INSTALLED IN DIRECTION OF THE POD IT SERVES.
- IN-SITU CONDUITS, BEND, STUB-UPS, PITS AND TYPICAL TRENCHING LAYOUT INSTALLATIONS TO BE COORDINATED PRIOR TO POD INSTALLATION.
- HD PVC P100 CONDUITS TO BE INSTALLED. QUANTITY OF PARALLEL ROUTE LENGTHS TO BE INDICATED.
- P5 COMMUNICATION/POWER PITS SHALL BE PROVIDED WITH HD LIDS, CORRECT SIGNAGE AND CONDUIT SEALING COMPOUNDS.

WWTP - OVERALL FLOOR PLAN

SCALE 1 : 150

WWTP - LIGHTING PLAN

SCALE 1 : 150

WWTP - ELEVATION 1

SCALE 1 : 150

WWTP - ELEVATION 3

SCALE 1 : 150


WWTP - ELEVATION 2

SCALE 1 : 150


WWTP - ELEVATION 4

SCALE 1 : 150

KEY PLAN

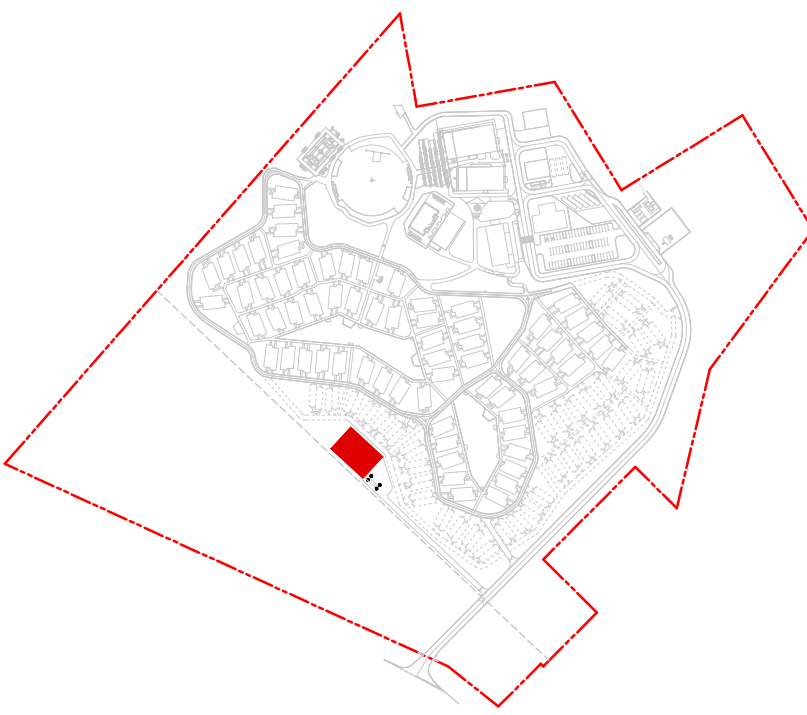

FOR DA APPLICATION

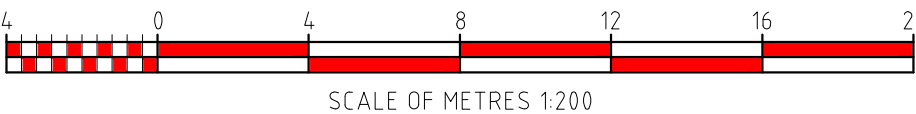


REV	DESCRIPTION	DATE	DRN	CHK	APP
E	ISSUED FOR REVIEW	15/09/2026	GL	KT	LH
D	ISSUED FOR REVIEW	17/07/2026	GL	KT	LH
C	ISSUED FOR REVIEW	23/06/2026	YN	KT	LH
B	ISSUED FOR REVIEW	03/06/2026	MY	KT	LH
A	ISSUED FOR REVIEW	20/05/2026	MY	KT	LH

REFERENCE DRAWINGS:

MINRES
Engineering & Construction

20 WALTERS DRIVE, OSBORNE PARK | TELEPHONE: (08) 9329 3600
WESTERN AUSTRALIA, 6017 | WEB: www.mrl.com.au

DO NOT SCALE PRINT		PROJECT OIP - ONSLOW IRON PROJECT	
		TITLE AREA 9335 - ONSLOW MINRES RESORT WASTE WATER TREATMENT PLANT OVERALL FLOOR PLAN & ELEVATIONS	
SCALE 1:200	DRG No OIP-9335-AR-PLN-0001	REV E	
DRAWN YOAN/GL	CHECKED L. House	ENGINEER APPROVED W.Dias	PROJECT MANAGER J. Thomas
DATE 17/07/2026			A1

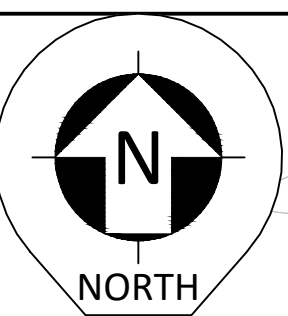

IF IN DOUBT, ASK

Copyright reserved, Mineral Resources Limited (ACN 118 549 910). This plan and design is, and at all times remains, the exclusive property of Mineral Resources Limited (ACN118 549 910) and cannot be used, copied and reproduced in any manner, format or media without the express written consent of Mineral Resources Limited (ACN 118 549 910).




CODE LEGEND	
ADM	ADMINISTRATION
ANC	ANCILLARY - GATE HOUSE, SURVEILLANCE HUT & STORES
A1	ARBOR STRUCTURE 1 (BUS SHELTER)
CHD	CHILDCARE
DB	DISTRIBUTION BOARD
FT	FUEL TANK
GEN	GENERATOR
GYM	GYMNASIUM & SWIMMING FACILITY
IPR	IRRIGATION PUMP ROOM
IWST	IRRIGATION WATER STORAGE TANK
LPGP	LPG PURPOSES
MED	MEDICAL & WELLNESS
PPR	POTABLE PUMP ROOM
POP	POOL PLANT ROOM
PWST	POTABLE WATER STORAGE TANK
RST	RESTAURANT
SMSB	SITE MAIN SWITCH BOARD
SPT	MULTI-PURPOSE COURTS
SWM	SWIMMING POOL
TVN	TAVERN
TX	TRANSFORMER

KEYNOTE LEGEND - FINISHES	
CODE	DESCRIPTION
PMC01A	Profile Metal Cladding
GLS02	Glazing
ESC05	External Screen
RF501A	Profile Sheet Metal
FCB02	Compressed Fibre Cement Sheetting
ESC03	External Screen


AREA SCHEDULE	
BUILDING	AREA
RESTAURANT	971.0 m ²
TAVERN	761.05 m ²

- BOH
- Circulation
- FOH
- Food and Beverage
- Office
- Outdoor Seating
- Service Room
- Wet Area


KEY PLAN

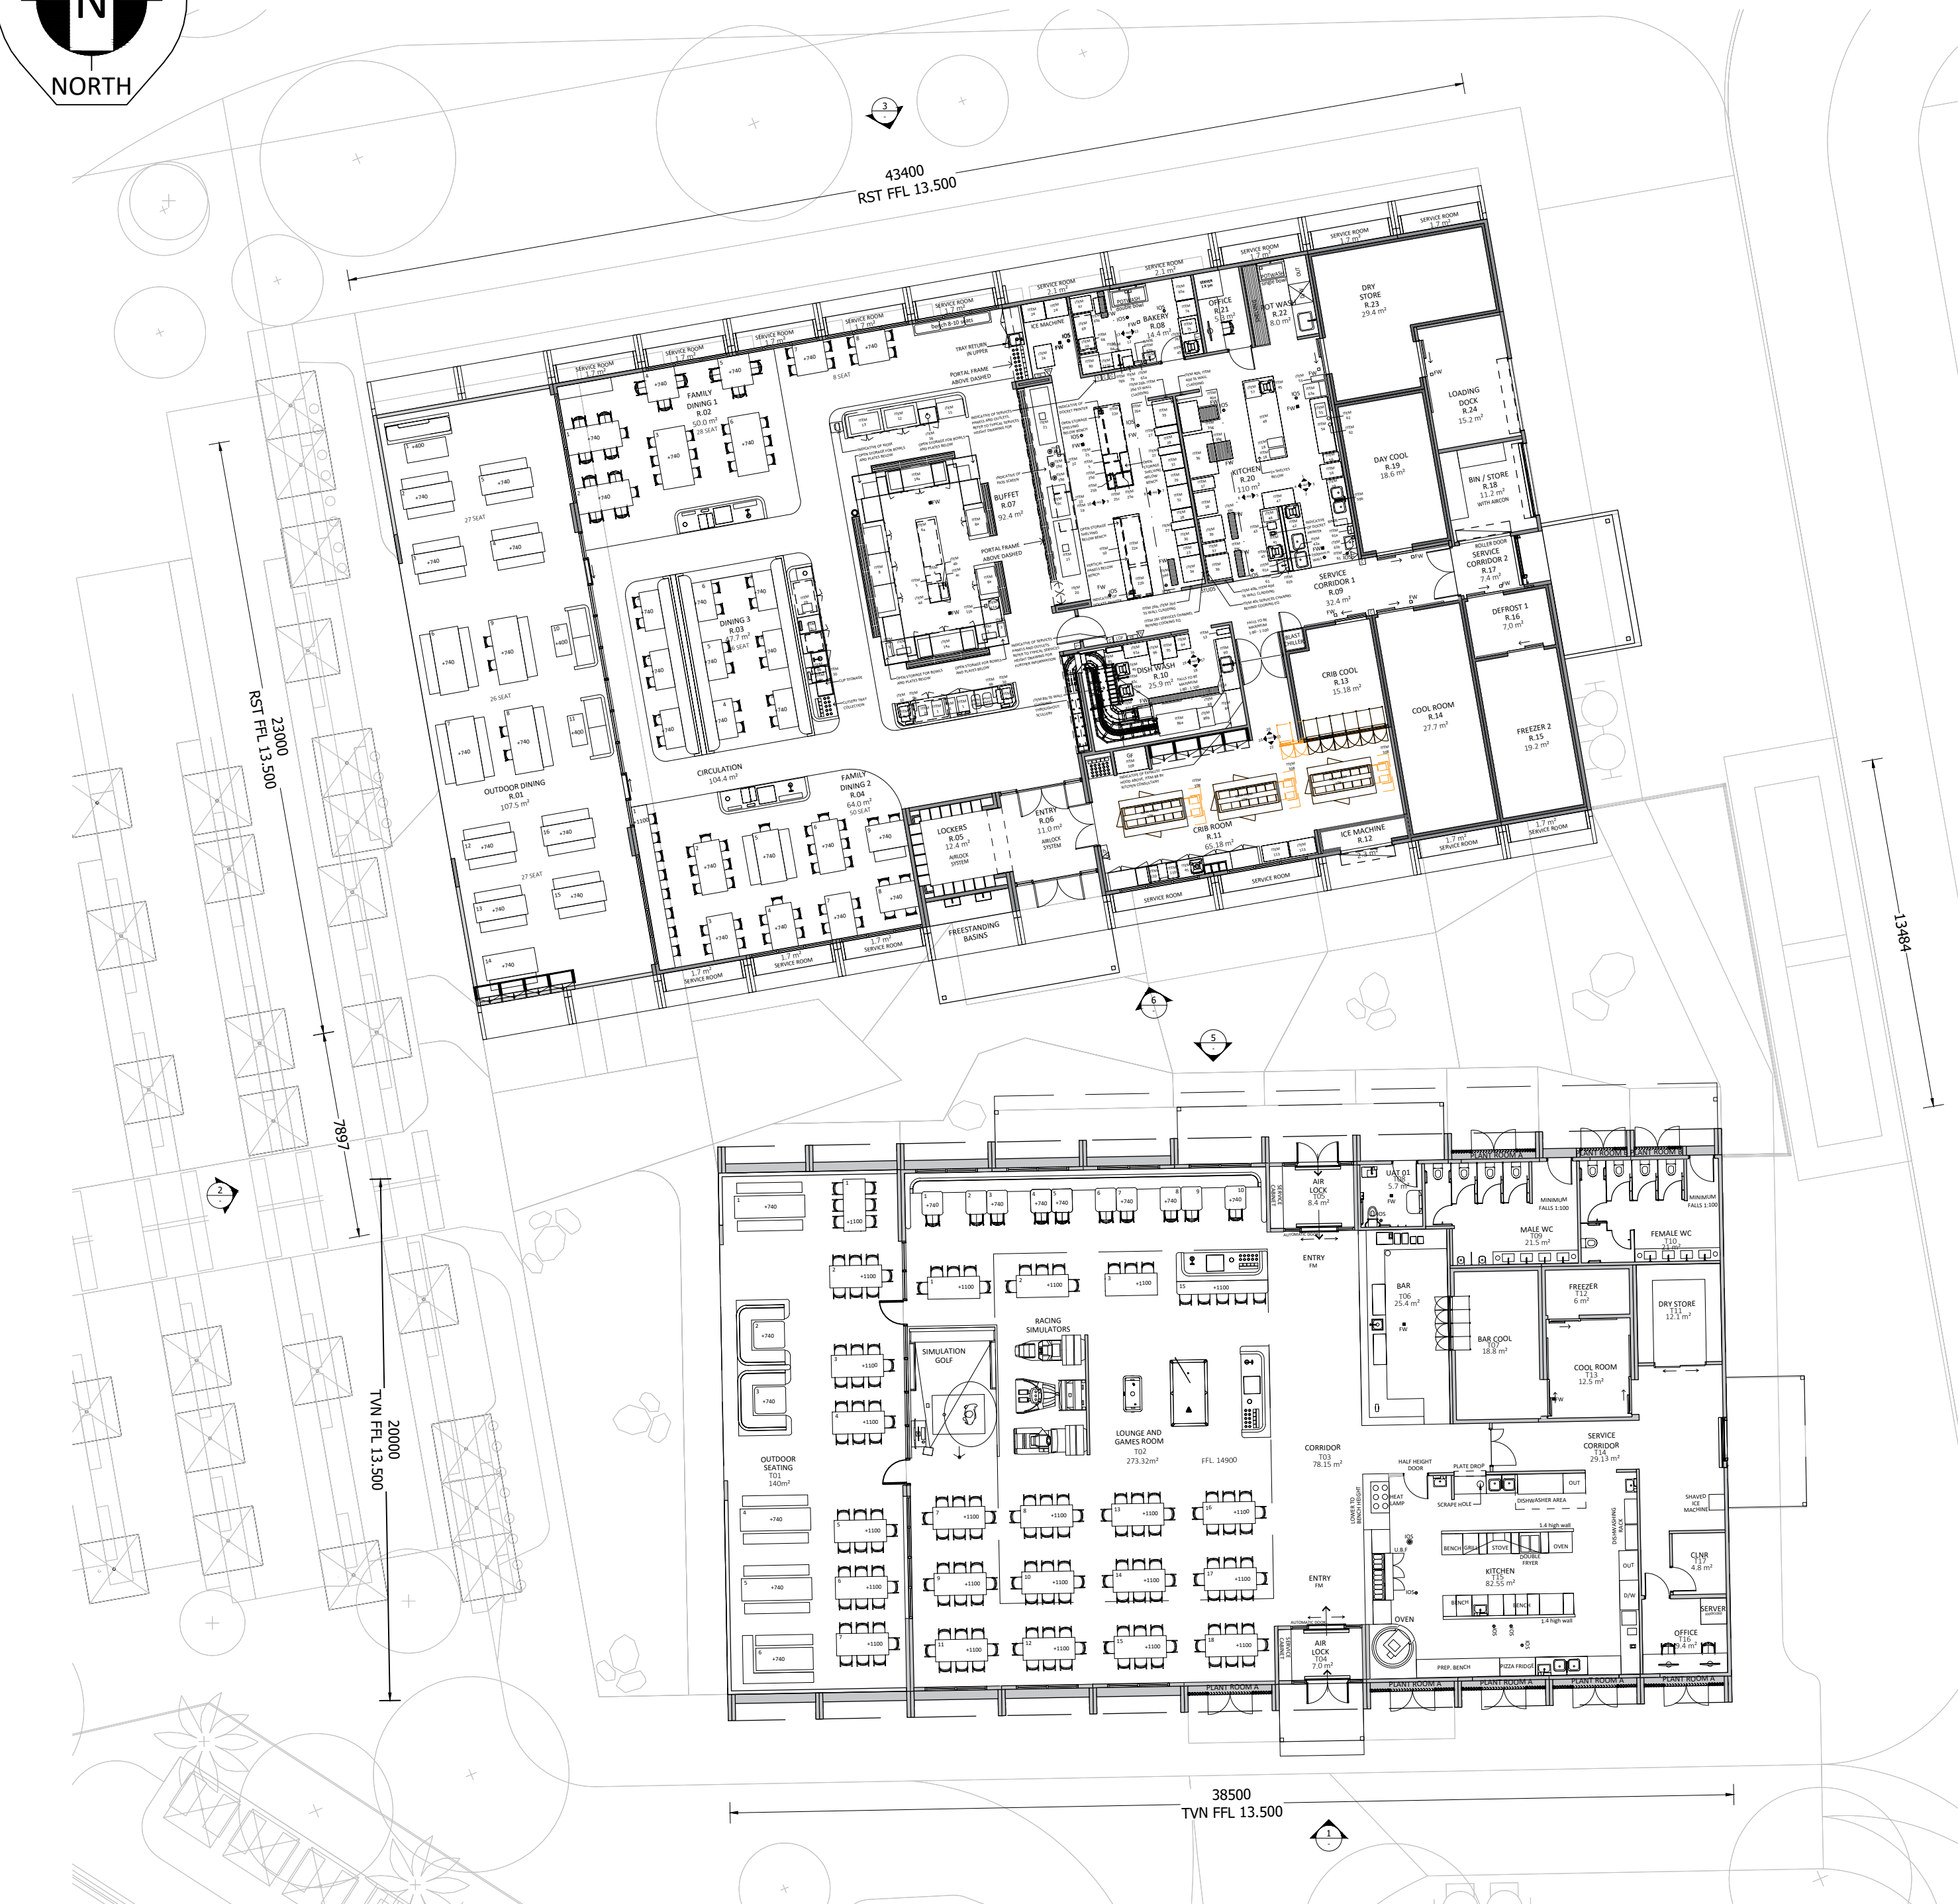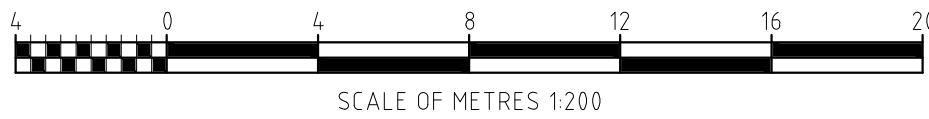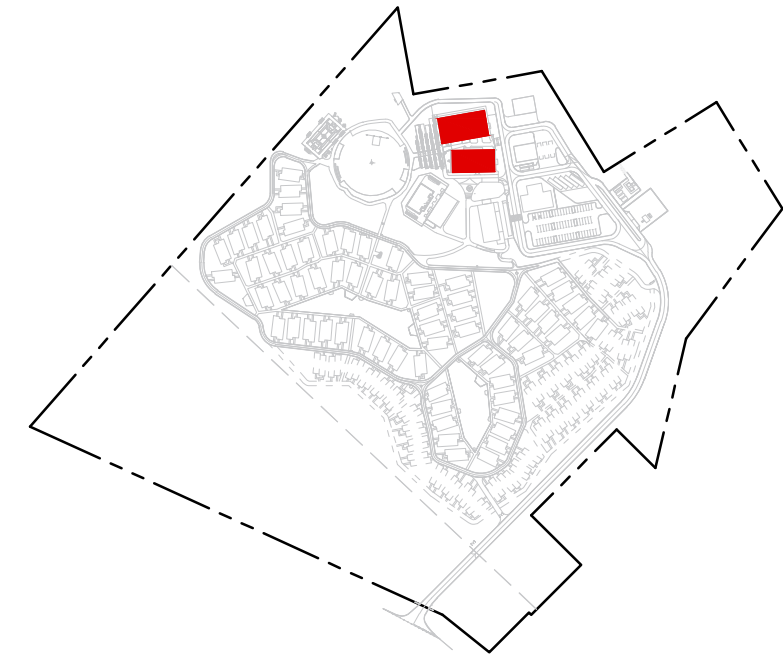


RST & TVN - OVERALL FLOOR PLAN
SCALE 1:200

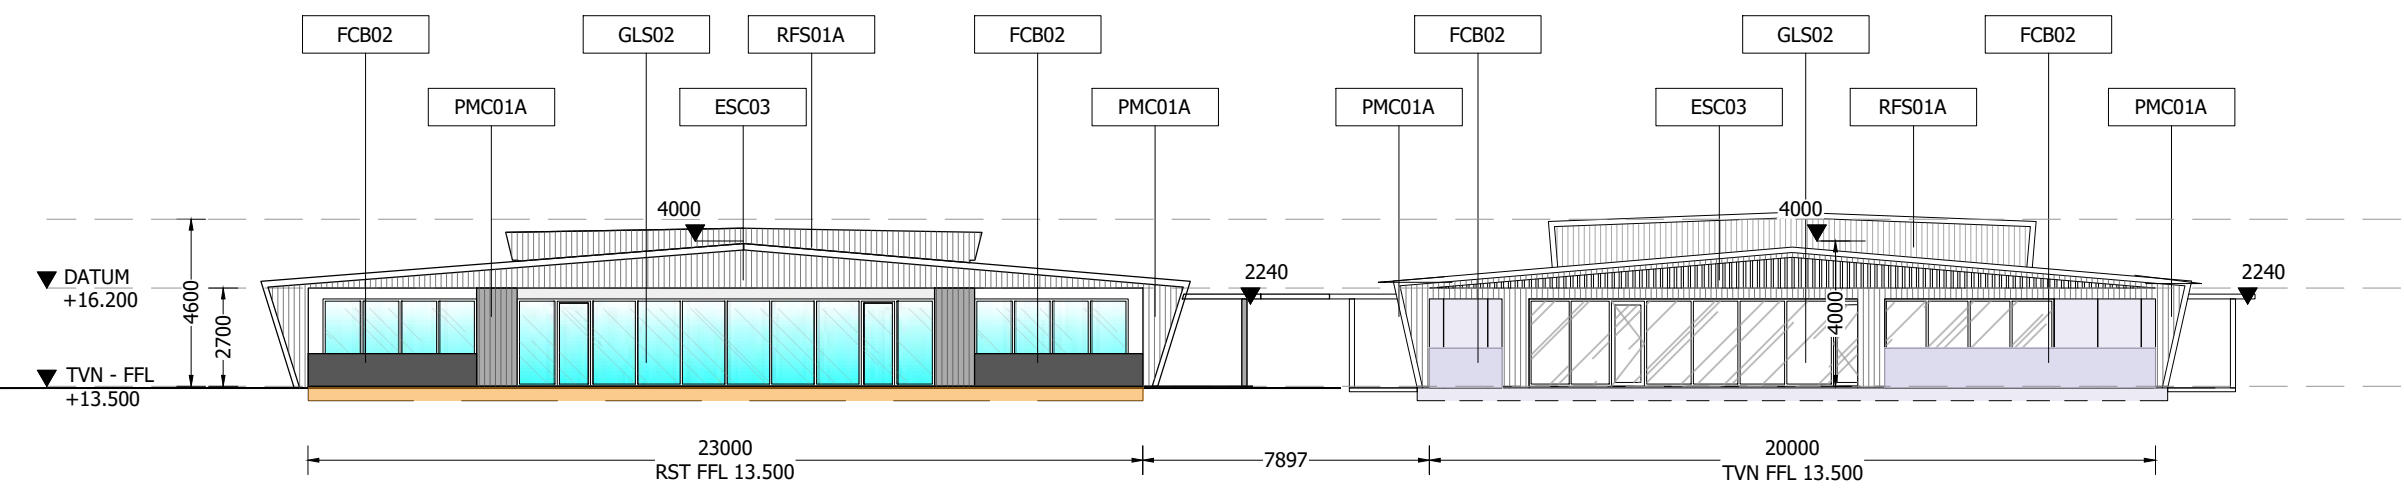


RST & TVN - ELEVATION 2
SCALE 1:200

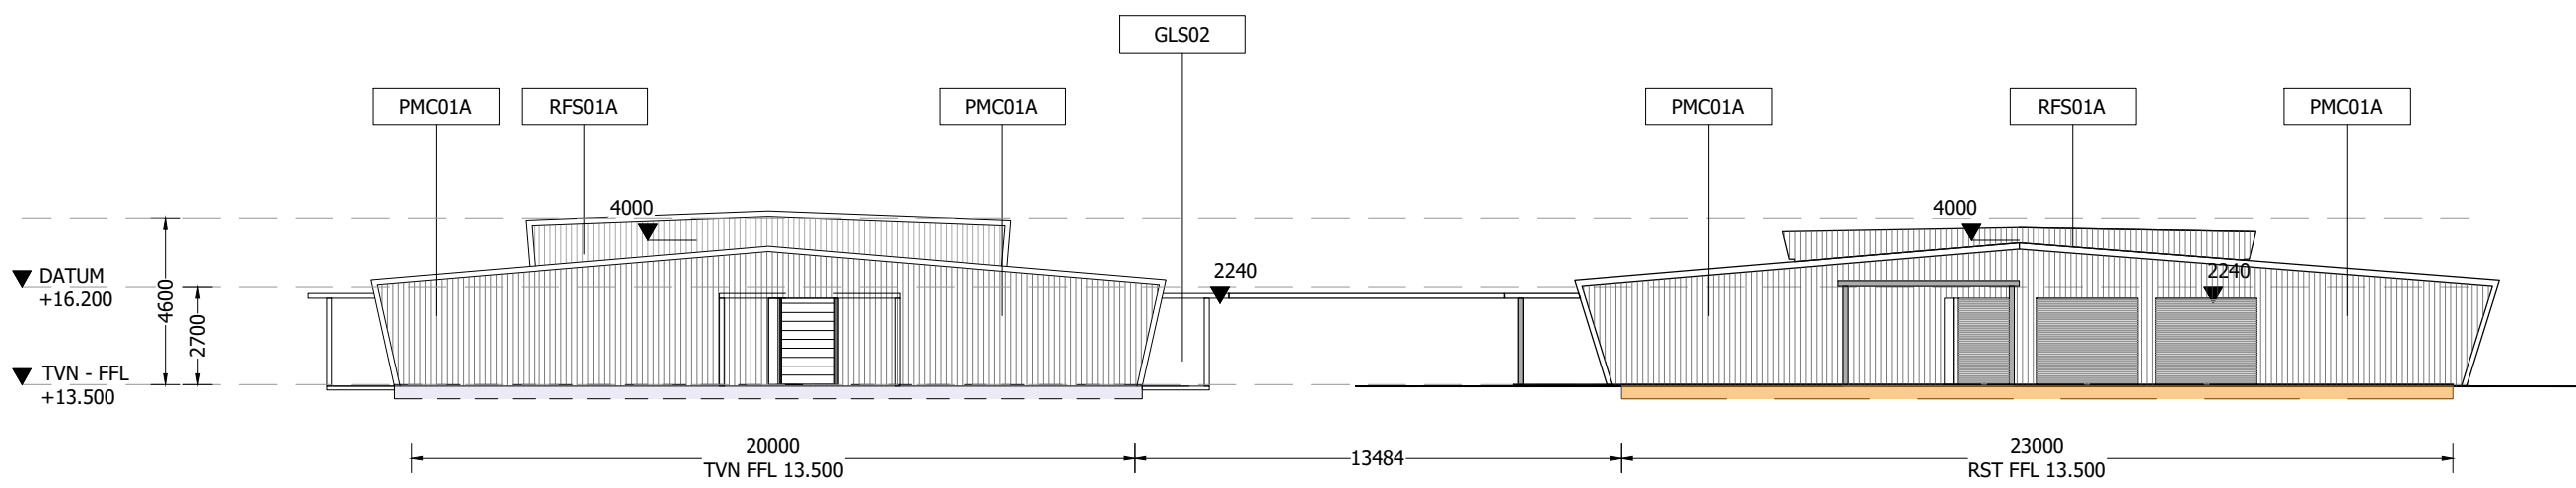


RST & TVN - ELEVATION 4
SCALE 1:200

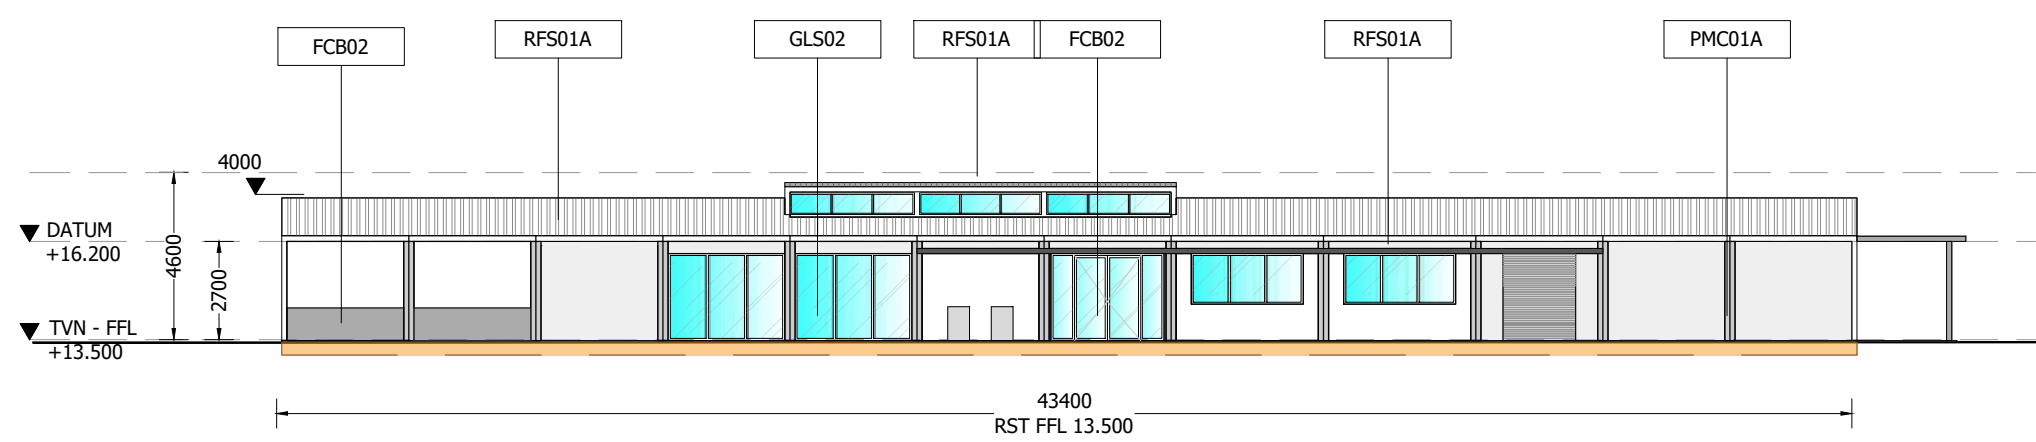


RESTAURANT - ELEVATION 6
SCALE 1:200

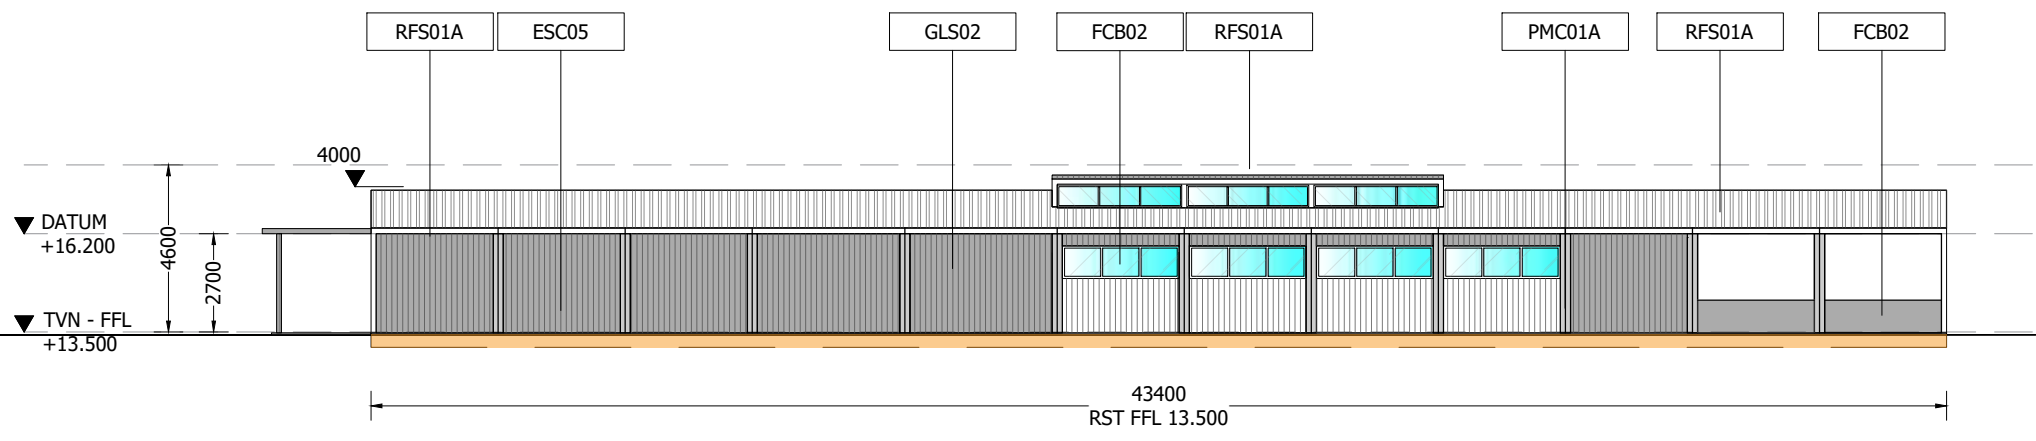

RESTAURANT - ELEVATION 3
SCALE 1:200

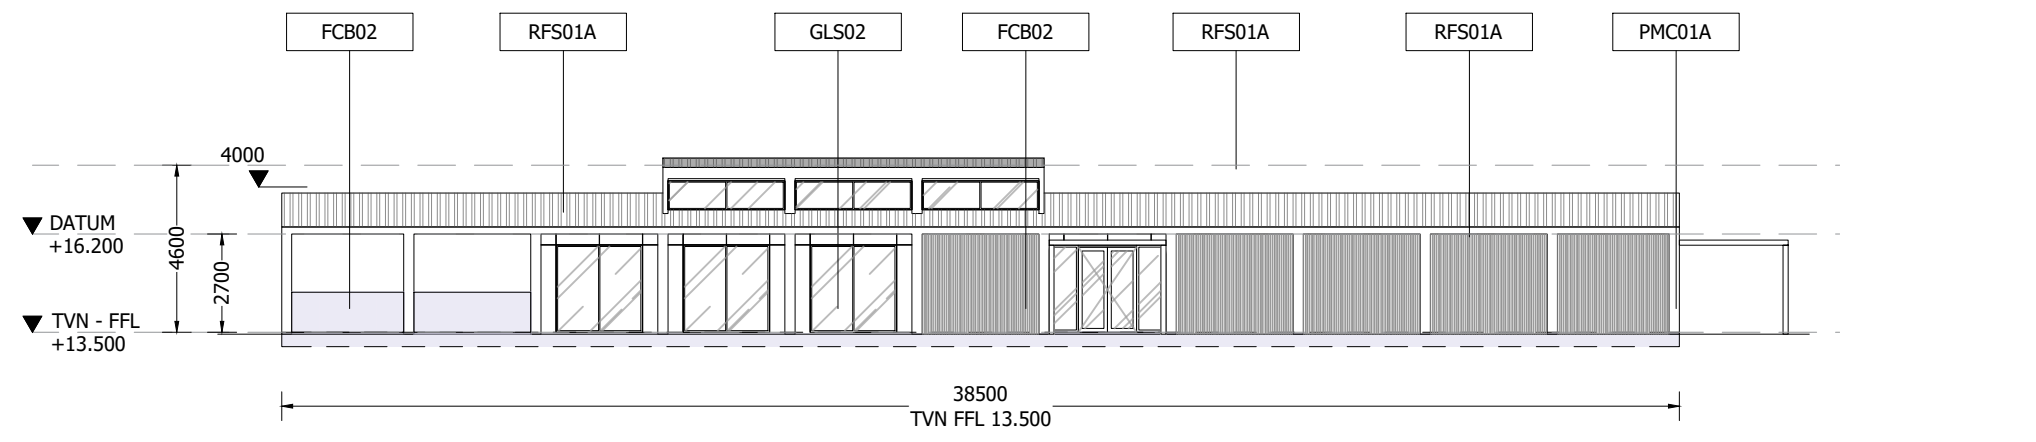

TAVERN - ELEVATION 1
SCALE 1:200

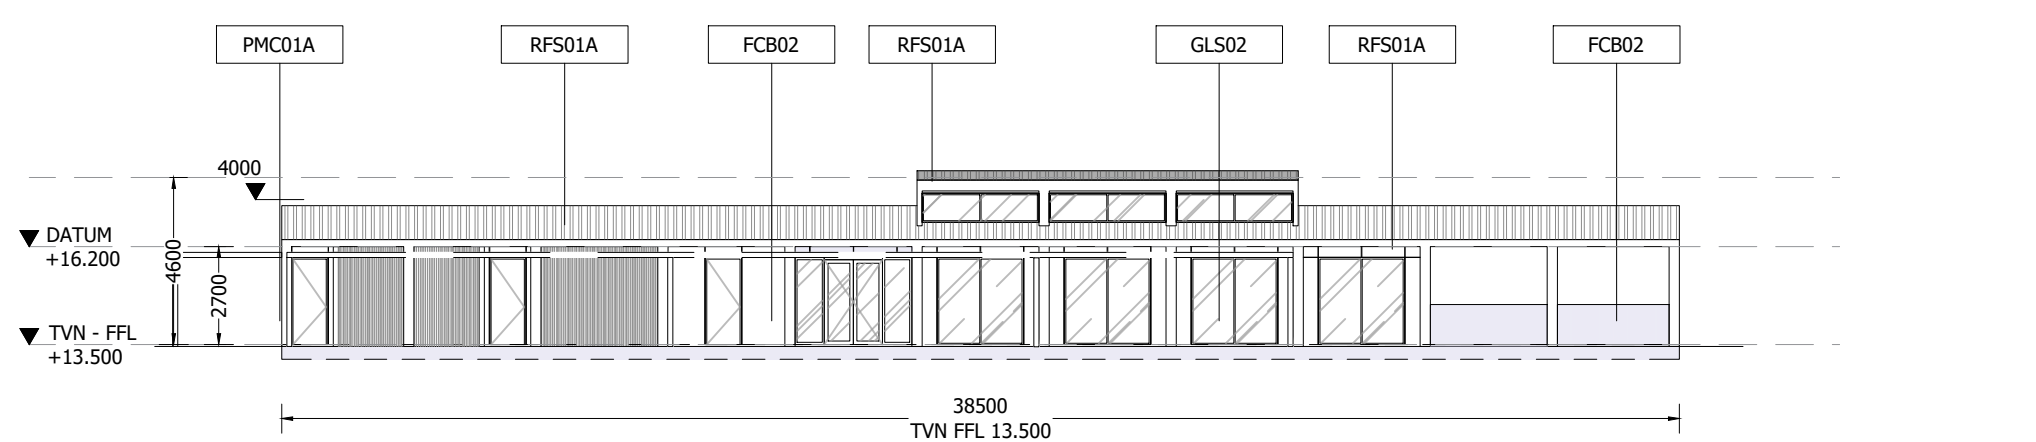

TAVERN - ELEVATION 5
SCALE 1:200


FOR DA APPLICATION



20 WALTERS DRIVE, OSBORNE PARK | TELEPHONE (08) 9329 3600
WESTERN AUSTRALIA, 6017 | WEB www.mrl.com.au

DO NOT SCALE PRINT		PROJECT OIP - ONSLOW IRON PROJECT	
TITLE AREA 9310 - ONSLOW MINRES RESORT RESTAURANT & TAVERN OVERALL FLOOR PLAN & ELEVATIONS		DRG No OIP-9310-AR-PLN-0001	
SCALE 1:200	CHECKED L. House	ENGINEER APPROVED W.Dias	PROJECT MANAGER J. Thomas
DRAWN YOAN/GL	DATE 17/07/2026		REV D

REFERENCE DRAWINGS:	REV	DESCRIPTION	DATE	DRN	CHK	APP
	D	ISSUED FOR REVIEW	17/07/2026	GL	KT	LH
	C	ISSUED FOR REVIEW	23/06/2026	YN	KT	LH
	B	ISSUED FOR REVIEW	03/06/2026	MY	KT	LH
	A	ISSUED FOR REVIEW	20/05/2026	MY	KT	LH

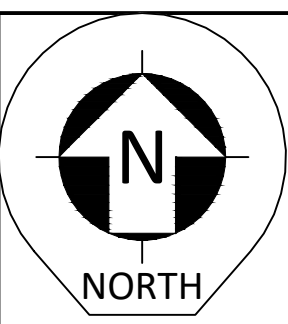

A1
IF IN DOUBT, ASK

Copyright reserved, Mineral Resources Limited (ACN 118 549 910). This plan and design is, and at all times remains, the exclusive property of Mineral Resources Limited (ACN118 549 910) and cannot be used, copied and reproduced in any manner, format or media without the express written consent of Mineral Resources Limited (ACN 118 549 910).

CODE LEGEND


ADM	ADMINISTRATION
ANC	ANCILLARY - GATE HOUSE, SURVEILLANCE HUT & STORES
A1	ARBOR STRUCTURE 1 (BUS SHELTER)
CHD	CHILDCARE
DB	DISTRIBUTION BOARD
FT	FUEL TANK
GEN	GENERATOR
GYM	GYMNASIUM & SWIMMING FACILITY
IPR	IRRIGATION PUMP ROOM
IWST	IRRIGATION WATER STORAGE TANK
LPGP	LPG PURPOSES
MED	MEDICAL & WELLNESS
PPR	POTABLE PUMP ROOM
POP	POOL PLANT ROOM
PWST	POTABLE WATER STORAGE TANK
RST	RESTAURANT
SMSB	SITE MAIN SWITCH BOARD
SPT	MULTI-PURPOSE COURTS
SWM	SWIMMING POOL
TVN	TAVERN
TX	TRANSFORMER

KEYNOTE LEGEND - FINISHES	
CODE	DESCRIPTION
PMC01A	Profile Metal Cladding
GLS02	Glazing
ESC05	External Screen
RF501A	Profile Sheet Metal
FCB02	Compressed Fibre Cement Sheeting
ESC03	External Screen

AREA SCHEDULE	
BUILDING	AREA
RESTAURANT	971.0 m²
TAVERN	761.05 m²


- BOH
- Circulation
- FOH
- Food and Beverage
- Office
- Outdoor Seating
- Service Room
- Wet Area

KEY PLAN

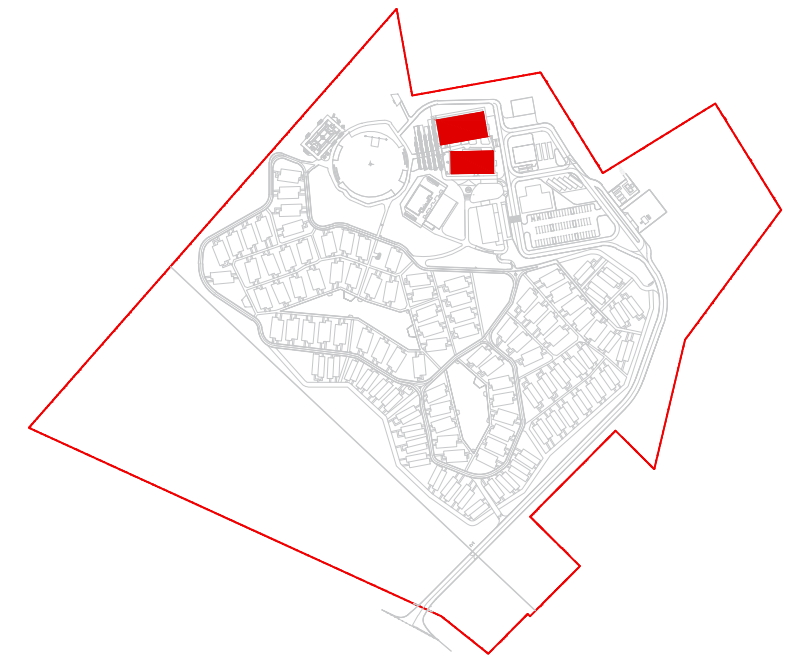

RESTAURANT & TAVERN - ROOF PLAN
SCALE 1 : 200

FOR DA APPLICATION

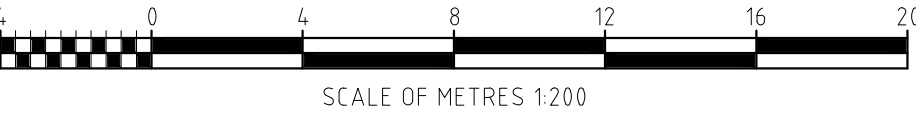

REV	DESCRIPTION	DATE	DRN	CHK	APP
D	ISSUED FOR REVIEW	17/07/2026	YN	KT	LH
C	ISSUED FOR REVIEW	23/06/2026	YN	KT	LH
B	ISSUED FOR REVIEW	03/06/2026	MY	KT	LH
A	ISSUED FOR REVIEW	20/05/2026	MY	KT	LH


REFERENCE DRAWINGS:

© 2026 THIS DRAWING IS THE PROPERTY OF MINERAL RESOURCES, IT SHALL NOT BE COPIED WITHOUT PERMISSION



20 WALTERS DRIVE, OSBORNE PARK | TELEPHONE: (08) 9329 3600
WESTERN AUSTRALIA, 6017 | WEB: www.mrl.com.au


DO NOT SCALE PRINT		PROJECT OIP - ONSLOW IRON PROJECT		
		TITLE AREA 9310 - ONSLOW MINRES RESORT RESTAURANT & TAVERN ROOF PLAN		
SCALE	1:200	DRG No	OIP-9310-AR-PLN-0002	REV D
DRAWN	YOAN	CHECKED	L. House	ENGINEER APPROVED W.Dias
DATE	17/07/2026	PROJECT MANAGER J. Thomas		A1

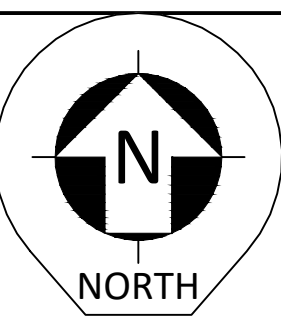


IF IN DOUBT, ASK

Copyright reserved, Mineral Resources Limited (ACN 118 549 910). This plan and design is, and at all times remains, the exclusive property of Mineral Resources Limited (ACN 118 549 910) and cannot be used, copied and reproduced in any manner, format or media without the express written consent of Mineral Resources Limited (ACN 118 549 910).


CODE LEGEND	
ADM	ADMINISTRATION
ANC	ANCILLARY - GATE HOUSE, SURVEILLANCE HUT & STORES
A1	ARBOR STRUCTURE 1 (BUS SHELTER)
CHD	CHILDCARE
DB	DISTRIBUTION BOARD
FT	FUEL TANK
GEN	GENERATOR
GYM	GYMNASIUM & SWIMMING FACILITY
IPR	IRRIGATION PUMP ROOM
IWST	IRRIGATION WATER STORAGE TANK
LPGP	LPG PURPOSES
MED	MEDICAL & WELLNESS
PPR	POTABLE PUMP ROOM
POP	POOL PLANT ROOM
PWST	POTABLE WATER STORAGE TANK
RST	RESTAURANT
SMSB	SITE MAIN SWITCH BOARD
SPT	MULTI-PURPOSE COURTS
SWM	SWIMMING POOL
TVN	TAVERN
TX	TRANSFORMER

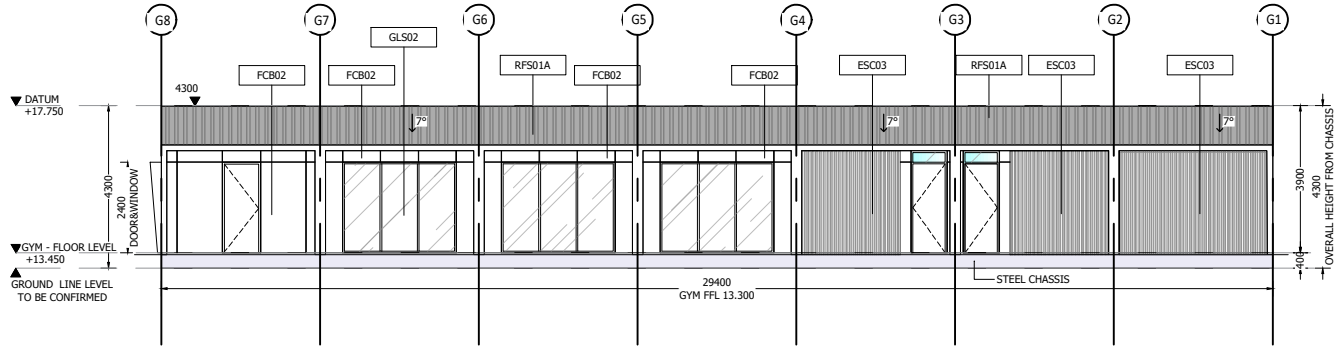


GYM - ELEVATION 1
SCALE 1 : 200

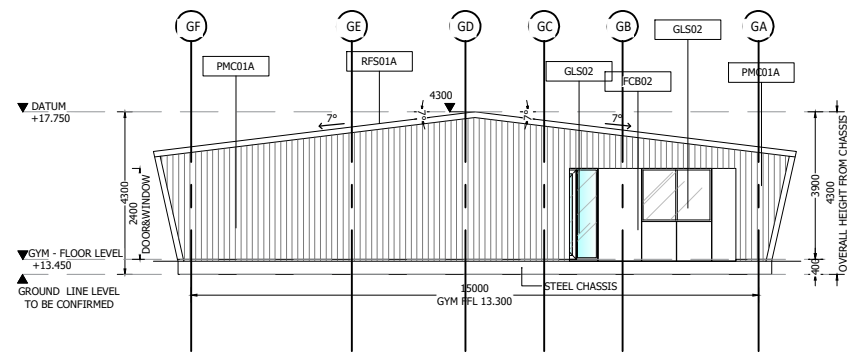

GYM - ELEVATION 2
SCALE 1 : 200

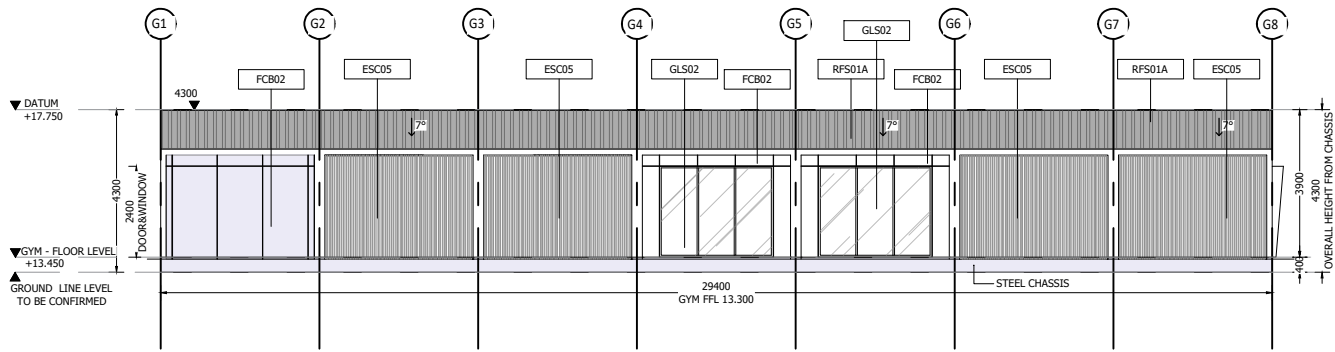

GYM - ELEVATION 3
SCALE 1 : 200

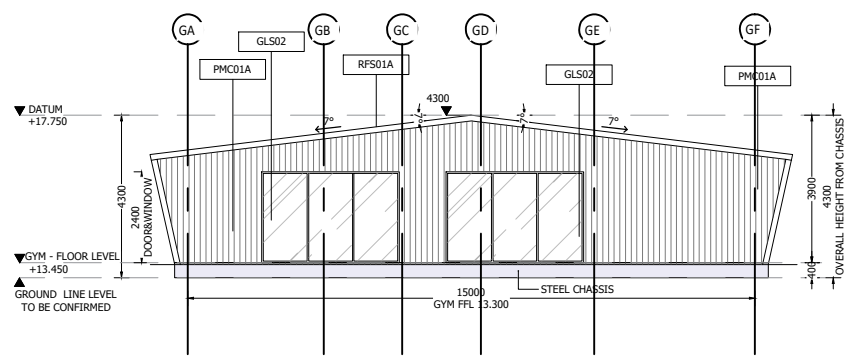


GYM - ELEVATION 4
SCALE 1 : 200

KEYNOTE LEGEND - FINISHES	
CODE	DESCRIPTION
PMC01A	Profile Metal Cladding
GLS02	Glazing
ESC05	External Screen
RF501A	Profile Sheet Metal
FCB02	Compressed Fibre Cement Sheetting
ESC03	External Screen


AREA SCHEDULE	
BUILDING	AREA
GYM	450.6 m²

- BOH
- Circulation
- FOH
- Food and Beverage
- Office
- Outdoor Seating
- Service Room
- Wet Area

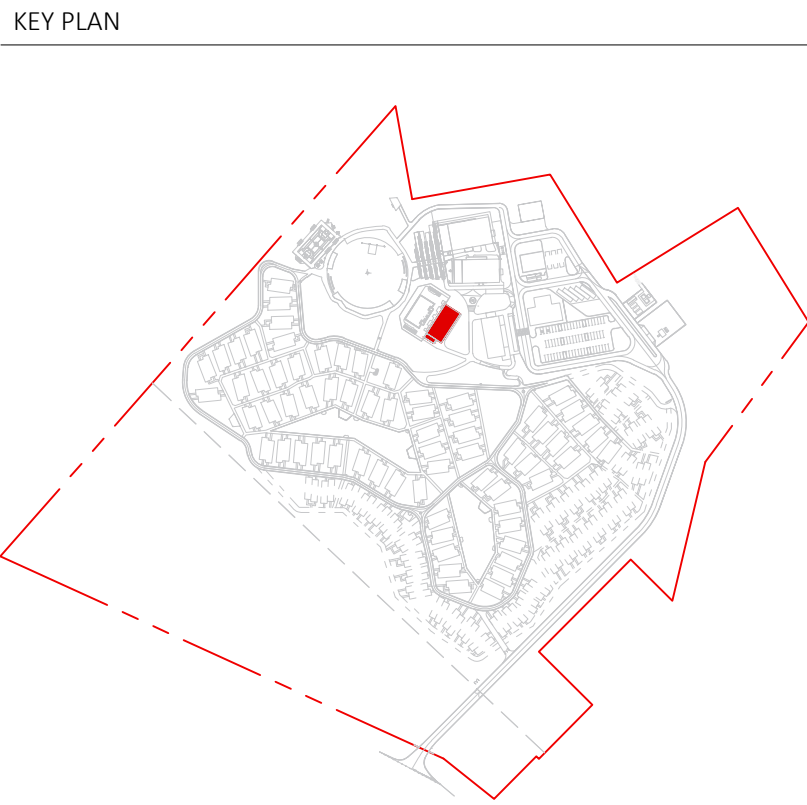


GYM - OVERALL FLOOR PLAN
SCALE 1 : 200

FOR DA APPLICATION

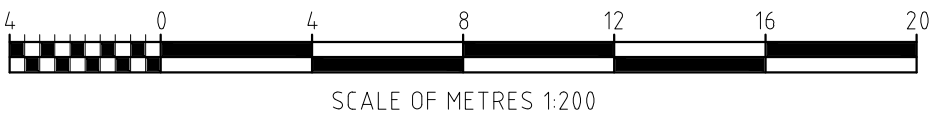

	</
--	--	----

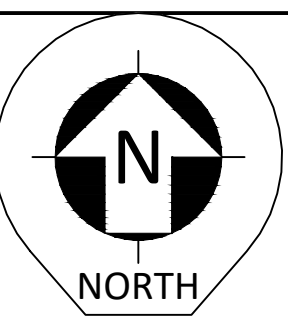

IF IN DOUBT, ASK

Copyright reserved, Mineral Resources Limited (ACN 118 549 910). This plan and design is, and at all times remains, the exclusive property of Mineral Resources Limited (ACN 118 549 910) and cannot be used, copied and reproduced in any manner, format or media without the express written consent of Mineral Resources Limited (ACN 118 549 910).


CODE LEGEND	
ADM	ADMINISTRATION
ANC	ANCILLARY - GATE HOUSE, SURVEILLANCE HUT & STORES
A1	ARBOR STRUCTURE 1 (BUS SHELTER)
CHD	CHILDCARE
DB	DISTRIBUTION BOARD
FT	FUEL TANK
GEN	GENERATOR
GYM	GYMNASIUM & SWIMMING FACILITY
IPR	IRRIGATION PUMP ROOM
IWST	IRRIGATION WATER STORAGE TANK
LPGP	LPG PURPOSES
MED	MEDICAL & WELLNESS
PPR	POTABLE PUMP ROOM
POP	POOL PLANT ROOM
PWST	POTABLE WATER STORAGE TANK
RST	RESTAURANT
SMSB	SITE MAIN SWITCH BOARD
SPT	MULTI-PURPOSE COURTS
SWM	SWIMMING POOL
TVN	TAVERN
TX	TRANSFORMER

KEYNOTE LEGEND - FINISHES	
CODE	DESCRIPTION
PMC01A	Profile Metal Cladding
GLS02	Glazing
ESC05	External Screen
RF501A	Profile Sheet Metal
FCB02	Compressed Fibre Cement Sheeting
ESC03	External Screen


AREA SCHEDULE	
BUILDING	AREA
GYM	450.6 m²

- BOH
- Circulation
- FOH
- Food and Beverage
- Office
- Outdoor Seating
- Service Room
- Wet Area

KEY PLAN

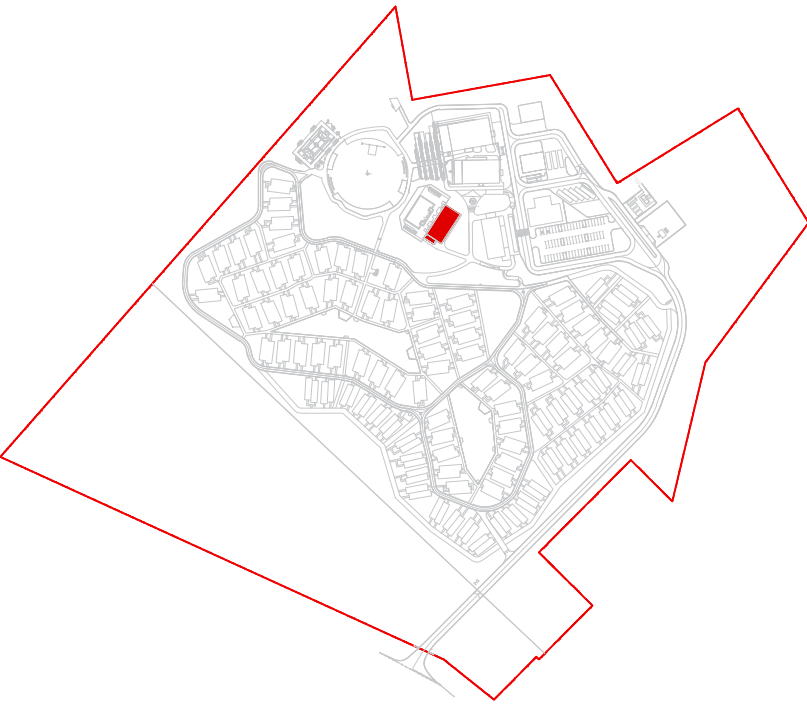

FOR DA APPLICATION

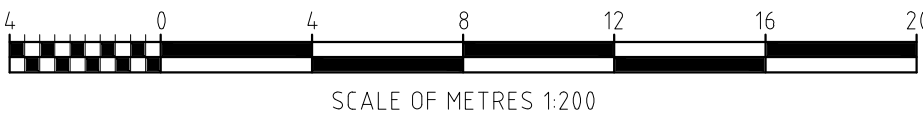

GYM - ROOF PLAN
SCALE 1 : 200

REV	DESCRIPTION	DATE	DRN	CHK	APP
D	ISSUED FOR REVIEW	17/07/2026	GL	KT	LH
C	ISSUED FOR REVIEW	23/06/2026	DA	KT	LH
B	ISSUED FOR REVIEW	03/06/2026	MY	KT	LH
A	ISSUED FOR REVIEW	20/05/2026	GL	KT	LH

REFERENCE DRAWINGS:

REV	DESCRIPTION	DATE	DRN	CHK	APP
-----	-------------	------	-----	-----	-----

MINRES
Engineering & Construction

20 WALTERS DRIVE, OSBORNE PARK | TELEPHONE (08) 9329 3600
WESTERN AUSTRALIA, 6017 | WEB www.mrl.com.au

DO NOT SCALE PRINT		PROJECT OIP - ONSLOW IRON PROJECT		
		TITLE AREA 9320 - ONSLOW MINRES RESORT GYM ROOF PLAN		
SCALE	1:200	DRG No	OIP-9320-AR-PLN-0002	REV D
DRAWN	GALIH/MAYA	CHECKED	L. House	ENGINEER APPROVED W.Dias
DATE	17/07/2026	PROJECT MANAGER J. Thomas		A1



IF IN DOUBT, ASK

Copyright reserved, Mineral Resources Limited (ACN 118 549 910). This plan and design is, and at all times remains, the exclusive property of Mineral Resources Limited (ACN 118 549 910) and cannot be used, copy and reproduced in any manner, format and media without the express written consent of Mineral Resources Limited (ACN 118 549 910)


CODE LEGEND	
ADM	ADMINISTRATION
ANC	ANCILLARY - GATE HOUSE, SURVEILLANCE HUT & STORES
A1	ARBOR STRUCTURE 1 (BUS SHELTER)
CHD	CHILDCARE
DB	DISTRIBUTION BOARD
FT	FUEL TANK
GEN	GENERATOR
GYM	GYMNASIUM & SWIMMING FACILITY
IPR	IRRIGATION PUMP ROOM
IWST	IRRIGATION WATER STORAGE TANK
LPGP	LPG PURPOSES
MED	MEDICAL & WELLNESS
PPR	POTABLE PUMP ROOM
POP	POOL PLANT ROOM
PWST	POTABLE WATER STORAGE TANK
RST	RESTAURANT
SMSB	SITE MAIN SWITCH BOARD
SPT	SWIMMING POOL
SWM	SWIMMING POOL
TWN	TAVERN
TX	TRANSFORMER

KEYNOTE LEGEND - FINISHES	
CODE	DESCRIPTION
PMC01A	Profile Metal Cladding
GLS02	Glazing
ESC05	External Screen
RF501A	Profile Sheet Metal
ESC03	External Screen

AREA SCHEDULE	
BUILDING	AREA
MEDICAL	145.66 m ²
ADMIN	360.28 m ²

- AMENITIES
- BOH
- CIRCULATION
- CRECHE
- EDUCATIONAL
- FOOD AND BEVERAGE
- STORAGE
- FOOD & BEVERAGE
- KITCHEN
- MEDICAL
- OFFICE
- OUTDOOR
- OUTDOOR SEATING
- RECEPTION
- SERVICE ROOM
- STORAGE
- WET AREA

KEYPLAN

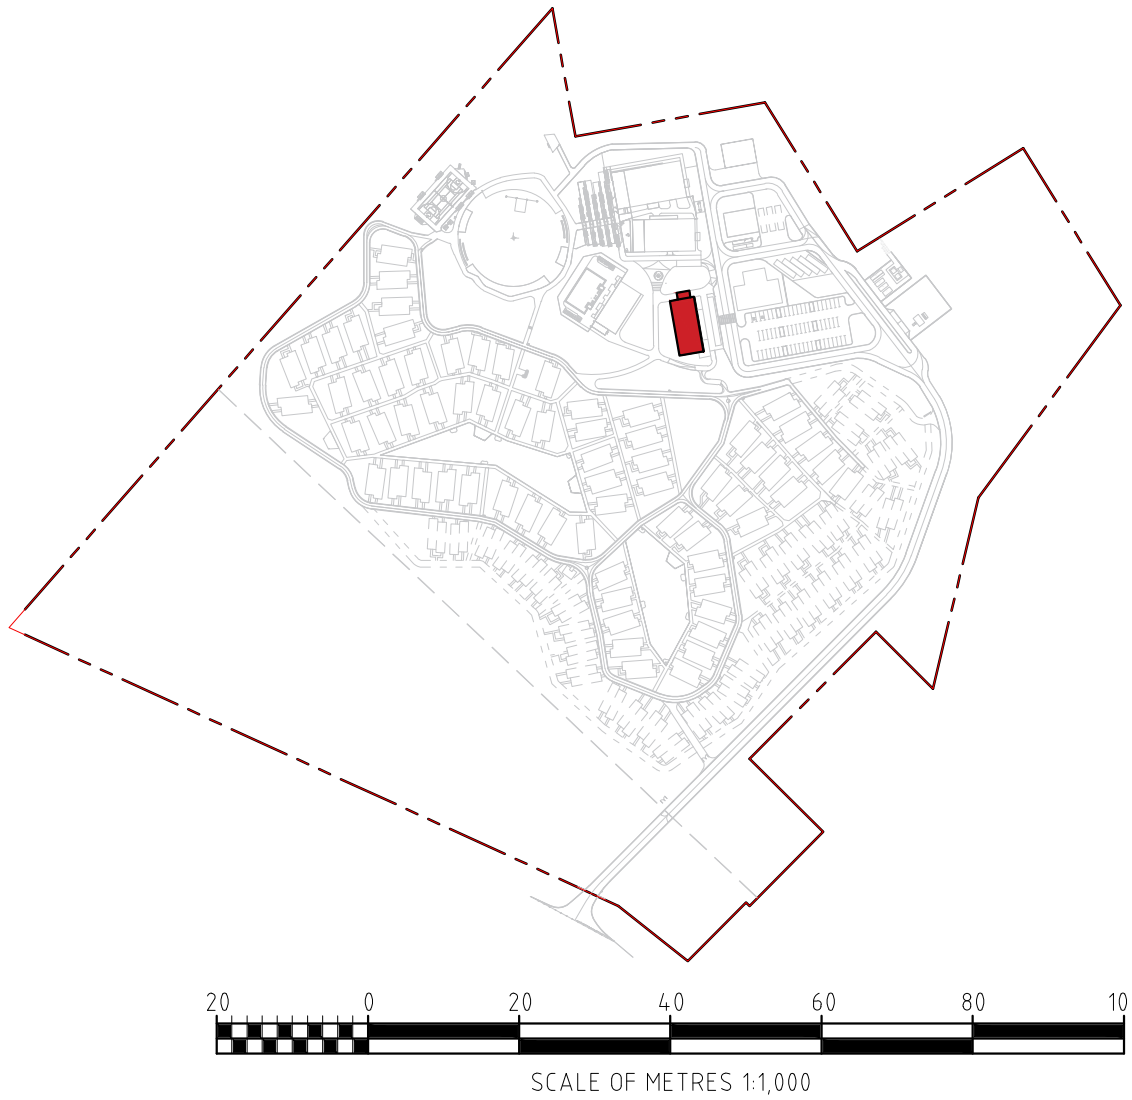

ADMIN & MEDICAL - ROOF PLAN

SCALE 1 : 200

FOR DA APPLICATION


REV	DESCRIPTION	DATE	DRN	CHK	APP
D	ISSUED FOR REVIEW	17/07/2026	GL	KT	LH
C	ISSUED FOR REVIEW	23/06/2026	GL	KT	LH
B	ISSUED FOR REVIEW	28/05/2026	GL	KT	LH
A	ISSUED FOR REVIEW	05/05/2026	GL	LH	LH
REV	DESCRIPTION	DATE	DRN	CHK	APP

© 2026THIS DRAWING IS THE PROPERTY OF MINERAL RESOURCES, IT SHALL NOT BE COPIED WITHOUT PERMISSION



20 WALTERS DRIVE, OSBORNE PARK | TELEPHONE (08) 9329 3600
WESTERN AUSTRALIA, 6017 | WEB www.mrl.com.au

DO NOT SCALE PRINT		PROJECT ONSLOW RESORT MINRES RESORT	
		TITLE AREA 9350- ONSLOW MINRES RESORT ADMIN AND MEDICAL ROOF PLAN	
SCALE 1:200	DRG No OIP-9350-AR-PLN-0002	REV D	
DRAWN OKY/YOAN	CHECKED L.House	ENGINEER APPROVED W.Dias	PROJECT MANAGER J.Thomas
DATE 17/07/2026			A1

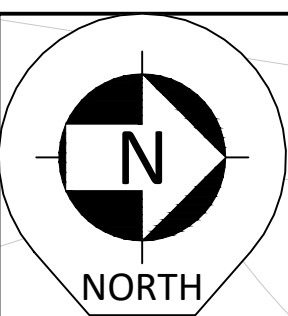

A1
IF IN DOUBT, ASK

Copyright reserved, Mineral Resources Limited (ACN 118 549 910). This plan and design is, and at all times remains, the exclusive property of Mineral Resources Limited (ACN 118 549 910) and cannot be used, copy and reproduced in any manner, format and media without the express written consent of Mineral Resources Limited (ACN 118 549 910)

CODE LEGEND

ADM	ADMINISTRATION
ANC	ANCILLARY - GATE HOUSE, SURVEILLANCE HUT & STORES
A1	ARBOR STRUCTURE 1 (BUS SHELTER)
CHD	CHILDCARE
DB	DISTRIBUTION BOARD
FT	FUEL TANK
GEN	GENERATOR
GYM	GYMNASIUM & SWIMMING FACILITY
IPR	IRRIGATION PUMP ROOM
IWST	IRRIGATION WATER STORAGE TANK
LPGP	LPG PURPOSES
MED	MEDICAL & WELLNESS
PPR	POTABLE PUMP ROOM
POP	POOL PLANT ROOM
PWST	POTABLE WATER STORAGE TANK
RST	RESTAURANT
SMSB	SITE MAIN SWITCH BOARD
SPT	MULTI-PURPOSE COURTS
SWM	SWIMMING POOL
TVN	TAVERN
TX	TRANSFORMER

KEYNOTE LEGEND - FINISHES


CODE	DESCRIPTION
PMC01A	Profile Metal Cladding
GLS02	Glazing
ESC05	External Screen
RFS01A	Profile Sheet Metal
ESC03	External Screen

AREA SCHEDULE



BUILDING	AREA
CHILDCARE	145.66 m²

- AMENITIES
- BOH
- CIRCULATION
- CRECHE
- EDUCATIONAL
- FOOD AND BEVERAGE
- STORAGE
- FOOD & BEVERAGE
- KITCHEN
- MEDICAL
- OFFICE
- OUTDOOR
- OUTDOOR SEATING
- RECEPTION
- SERVICE ROOM
- STORAGE
- WET AREA


KEYPLAN

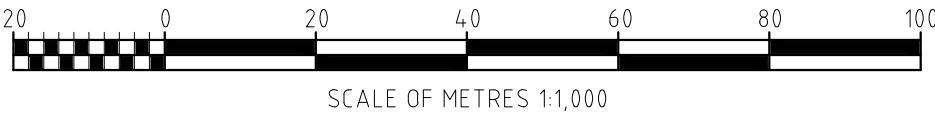


CHILDCARE - OVERALL FLOOR PLAN
SCALE 1 : 200

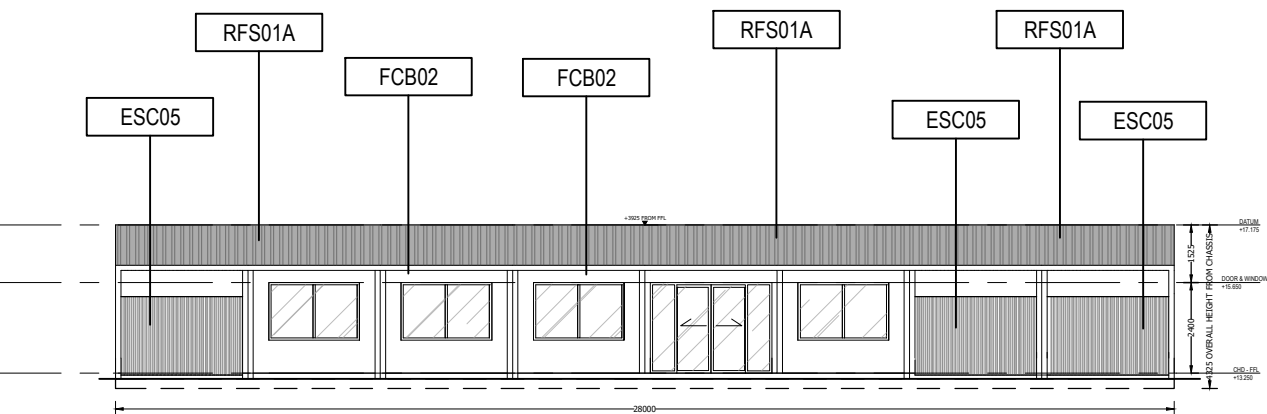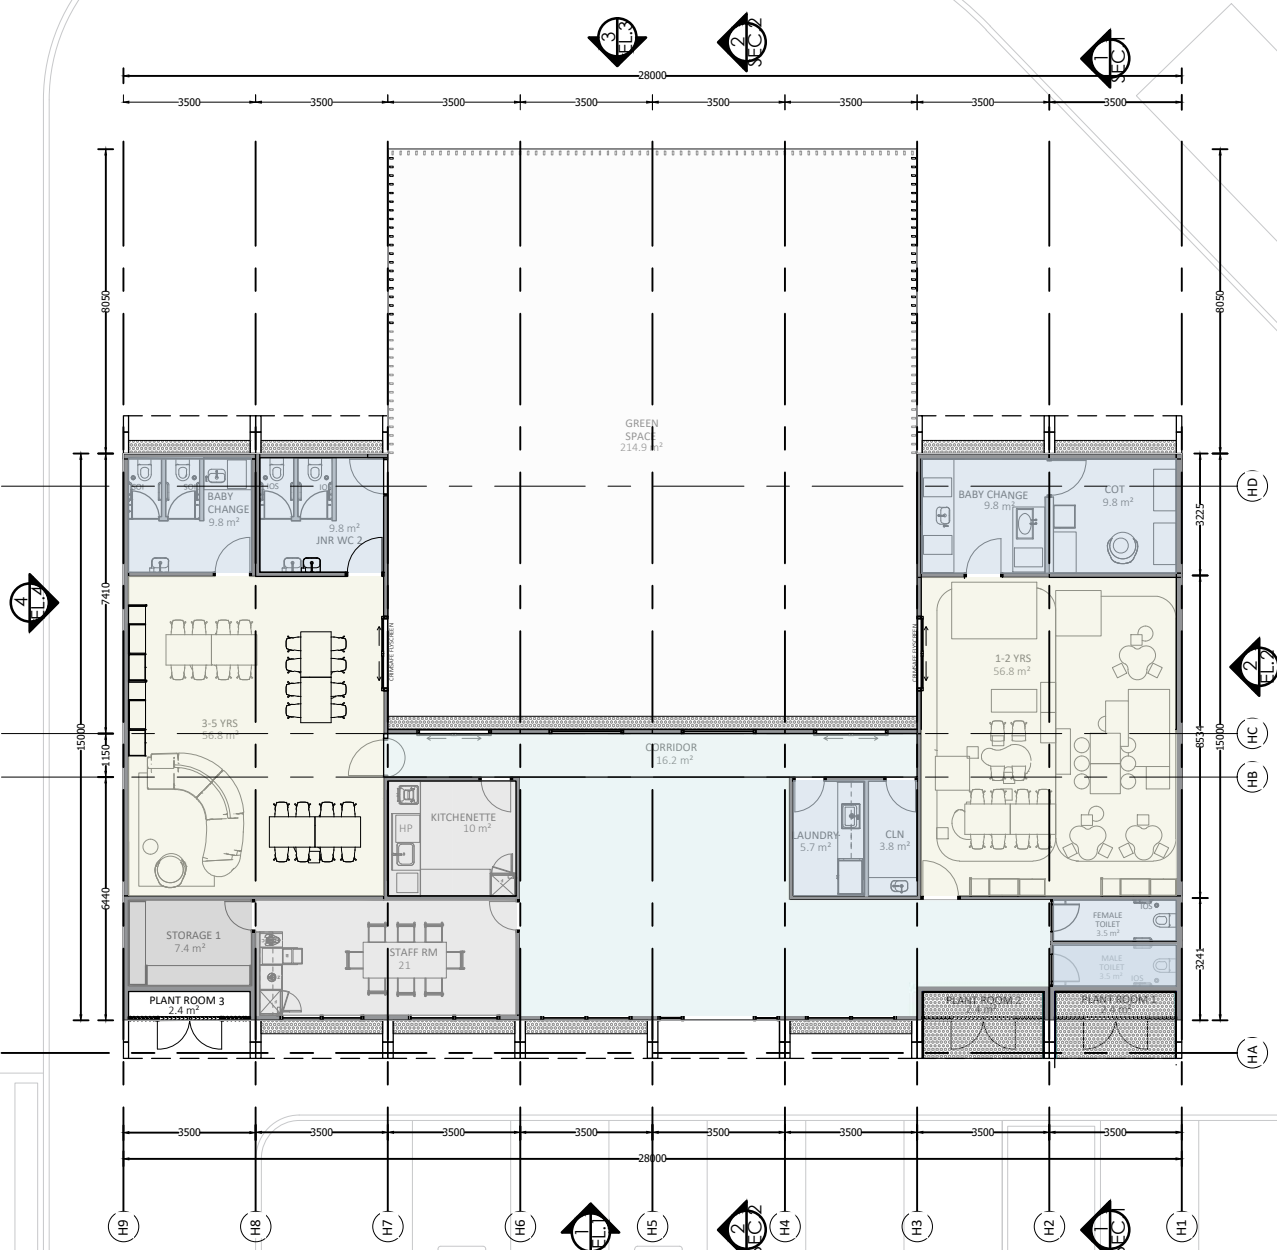


CHILDCARE - ELEVATION 1
SCALE 1 : 200

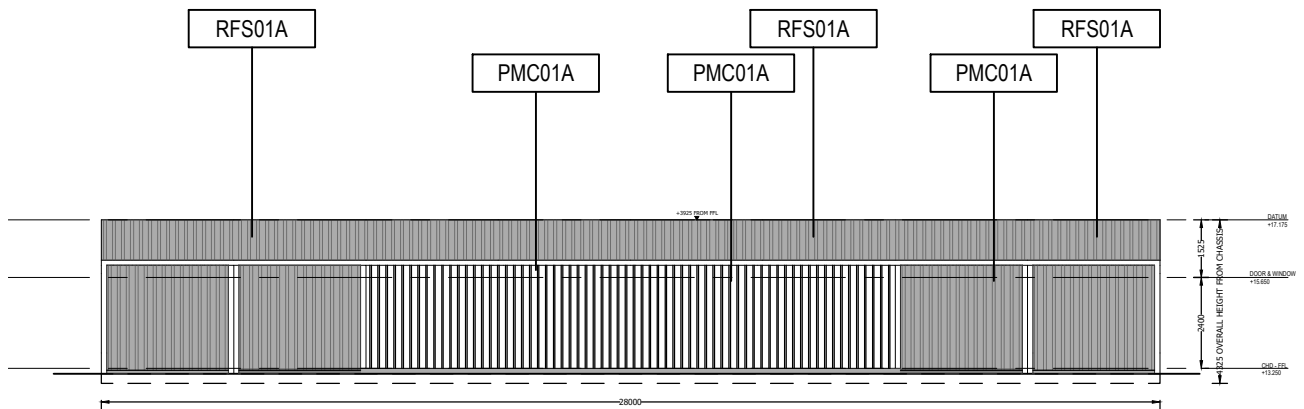

CHILDCARE - ELEVATION 3
SCALE 1 : 200

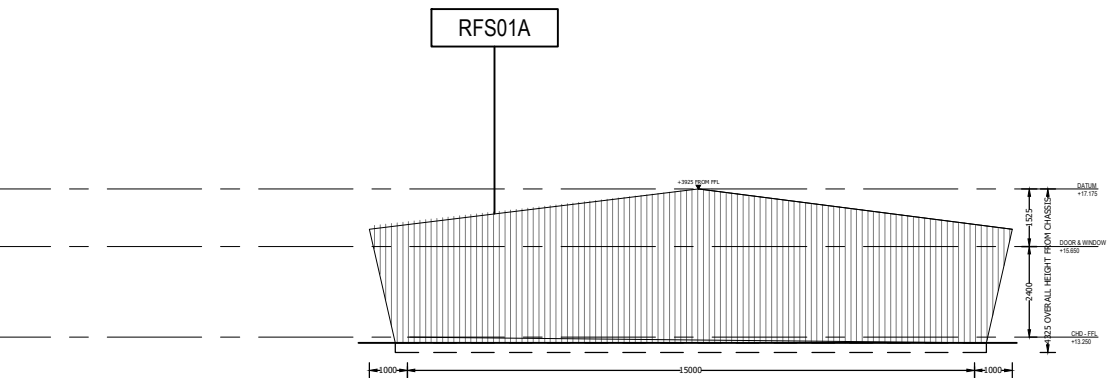

CHILDCARE - ELEVATION 2
SCALE 1 : 200

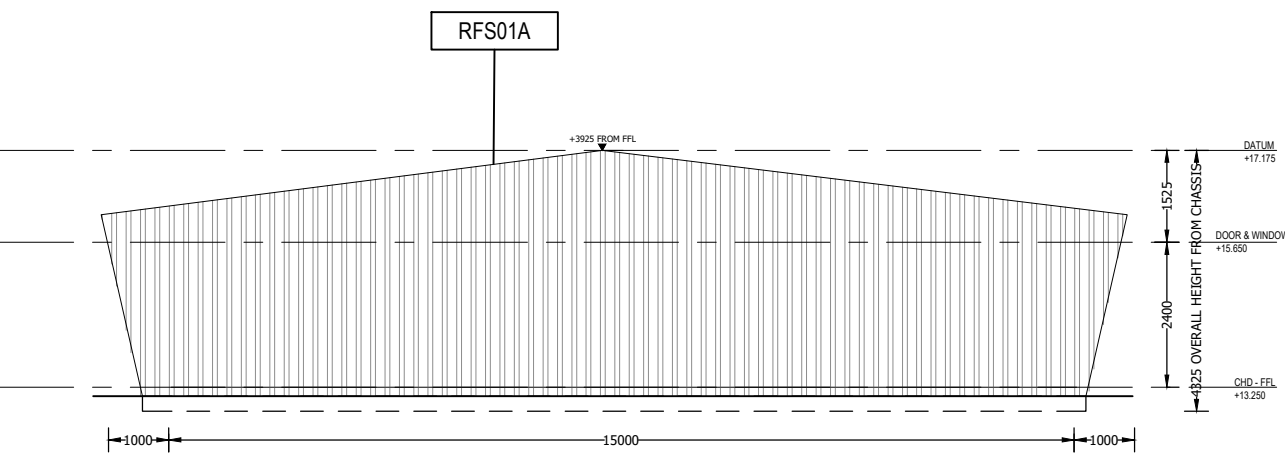

CHILDCARE - ELEVATION 4
SCALE 1 : 200

FOR DA APPLICATION


REV	DESCRIPTION	DATE	DRN	CHK	APP
D	ISSUED FOR REVIEW	17/07/2026	OK	KT	LH
C	ISSUED FOR REVIEW	23/06/2026	OK	KT	LH
B	ISSUED FOR REVIEW	28/05/2026	GL	KT	LH
A	ISSUED FOR REVIEW	20/05/2026	AD	KT	LH
REV	DESCRIPTION	DATE	DRN	CHK	APP

REFERENCE DRAWINGS:
© 2026 THIS DRAWING IS THE PROPERTY OF MINERAL RESOURCES, IT SHALL NOT BE COPIED WITHOUT PERMISSION

MINRES
Engineering & Construction


20 WALTERS DRIVE, OSBORNE PARK | TELEPHONE (08) 9329 3600
WESTERN AUSTRALIA, 6017 | WEB www.mrl.com.au

DO NOT SCALE PRINT

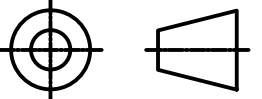

SCALE	1:200
DRAWN	OKY
DATE	17/07/2026


PROJECT	OIP - ONSLOW IRON PROJECT
TITLE	AREA 9328 - ONSLOW MINRES RESORT CHILDCARE OVERALL FLOOR PLAN AND ELEVATIONS
DRG No	OIP-9328-AR-PLN-0001
CHECKED	L.House
ENGINEER APPROVED	W.Dias
PROJECT MANAGER	J.Thomas
REV	D
A1	

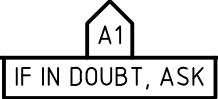

FOR DA APPLICATION


KENOTE LEGEND FINISHES	
CODE	DESCRIPTION
PMC01A	Profile Metal Cladding
GLS02	Glazing
ESC05	External Screen
RFS01A	Profile Sheet Metal
ESC03	External Screen


- ☐ AMENITIES
- ☐ BOH
- ☐ CIRCULATION
- ☐ CRECHE
- ☐ EDUCATIONAL
- ☐ FOOD AND BEVERAGE
- ☐ STORAGE
- ☐ FOOD & BEVERAGE
- ☐ KITCHEN
- ☐ MEDICAL
- ☐ OFFICE
- ☐ OUTDOOR
- ☐ OUTDOOR SEATING
- ☐ RECEPTION
- ☐ SERVICE ROOM
- ☐ STORAGE
- ☐ WFT AREA

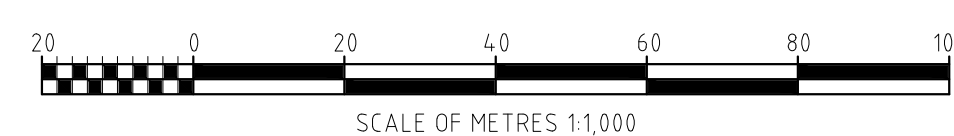

		D	ISSUED FOR REVIEW	17/07/2026	OK	KT	LH
		C	ISSUED FOR REVIEW	23/06/2026	GL	LH	LH
		B	ISSUED FOR REVIEW	28/05/2026	GL	LH	LH
		A	ISSUED FOR REVIEW	20/05/2026	GL	LH	LH
REFERENCE DRAWINGS:		REV	DESCRIPTION	DATE	DRN	CHK	APP

20 WALTERS DRIVE, OSBORNE PARK | TELEPHONE (08) 9329 3600
WESTERN AUSTRALIA, 6017 | WEB www.mrl.com.au

 DO NOT SCALE PRINT		PROJECT ONSLOW RESORT MINRES RESORT		
		TITLE AREA 9328 - ONSLOW MINRES RESORT CHILDCARE ROOF PLAN		
SCALE	1:200	DRG No OIP-9328-AR-PLN-0002		REV D
DRAWN OKY	CHECKED L.House	ENGINEER APPROVED W.Dias		A1
DATE 17/07/2026		PROJECT MANAGER J.Thomas		

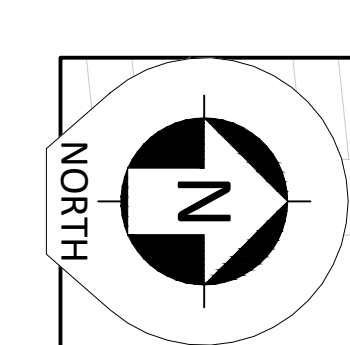

IF IN DOUBT, ASK

Copyright reserved, Mineral Resources Limited (ACN 118 549 910). This plan and design is, and at all times remains, the exclusive property of Mineral Resources Limited (ACN 118 549 910) and cannot be used, copy and reproduced in any manner, format and media without the express written consent of Mineral Resources Limited (ACN 118 549 910)



CODE LEGEND	
ADM	ADMINISTRATION
ANC	ANCILLARY - GATE HOUSE, SURVEILLANCE HUT & STORES
A1	ARBOR STRUCTURE 1 (BUS SHELTER)
CHD	CHILDCARE
DB	DISTRIBUTION BOARD
FT	FUEL TANK
GEN	GENERATOR
GYM	GYMNASIUM & SWIMMING FACILITY
IPR	IRRIGATION PUMP ROOM
IPST	IRRIGATION WATER STORAGE TANK
LPSP	LPG PURPOSES
MED	MEDICAL & WELLNESS
PPR	POTABLE PUMP ROOM
POP	POOL PLANT ROOM
PWST	POTABLE WATER STORAGE TANK
RST	RESTAURANT
SMSB	SITE MAIN SWITCH BOARD
SPT	MULTI-PURPOSE COURTS
SWM	SWIMMING POOL
TVN	TAVERN
TX	TRANSFORMER

KEYNOTE LEGEND - FINISHES	
CODE	DESCRIPTION
PMC01A	Profile Metal Cladding
GL502	Glazing
ESC05	External Screen
RFS01A	Profile Sheet Metal
ESC03	External Screen


AREA SCHEDULE	
BUILDING	AREA
MEDICAL	145.66 m ²
ADMIN	360.28 m ²

- AMENITIES
- BOH
- CIRCULATION
- CRECHE
- EDUCATIONAL
- FOOD AND BEVERAGE
- STORAGE
- FOOD & BEVERAGE
- KITCHEN
- MEDICAL
- OFFICE
- OUTDOOR
- OUTDOOR SEATING
- RECEPTION
- SERVICE ROOM
- STORAGE
- WET AREA


KEYPLAN

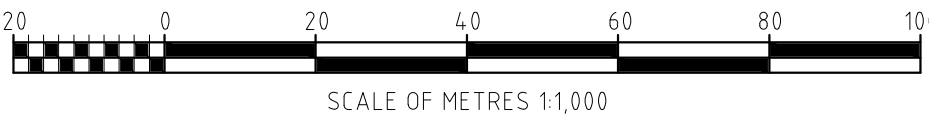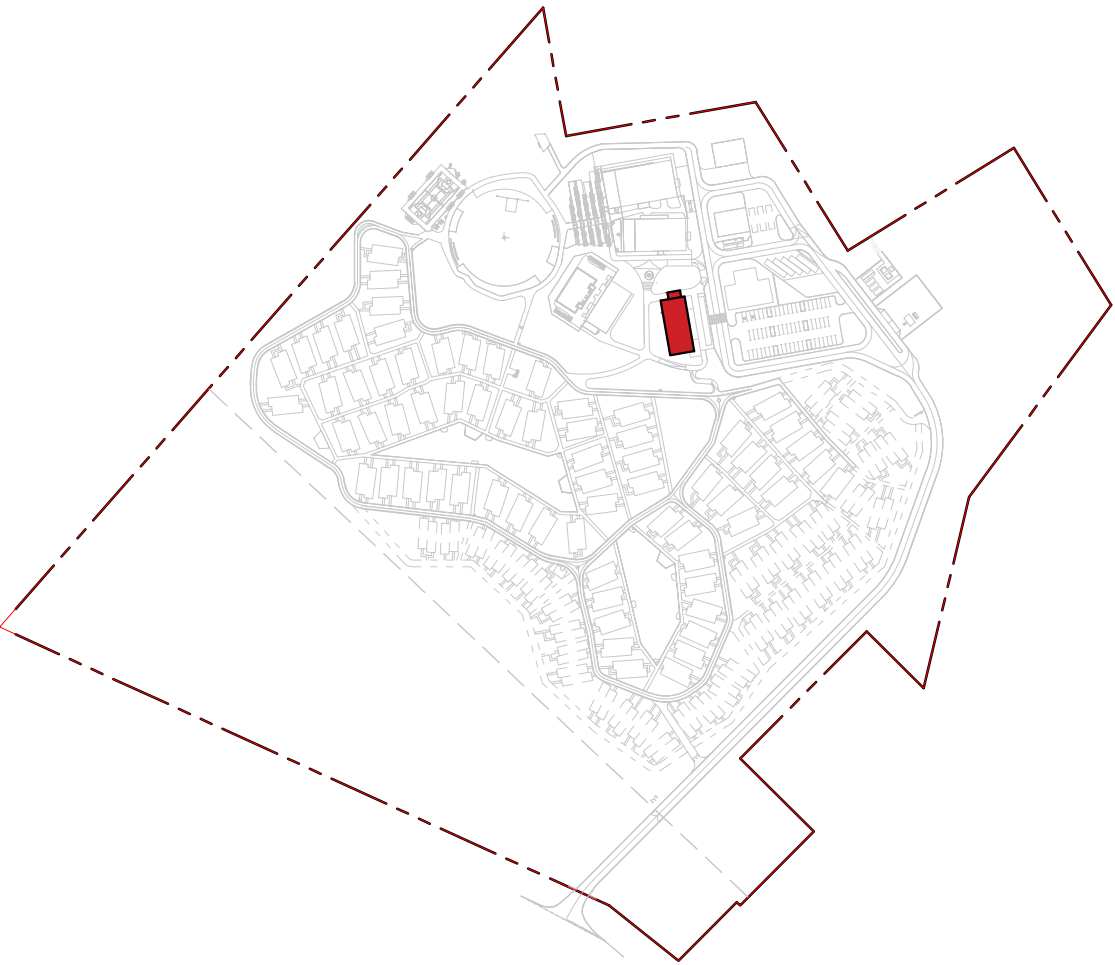


ADMIN & MEDICAL - OVERALL FLOOR PLAN
SCALE 1 : 200

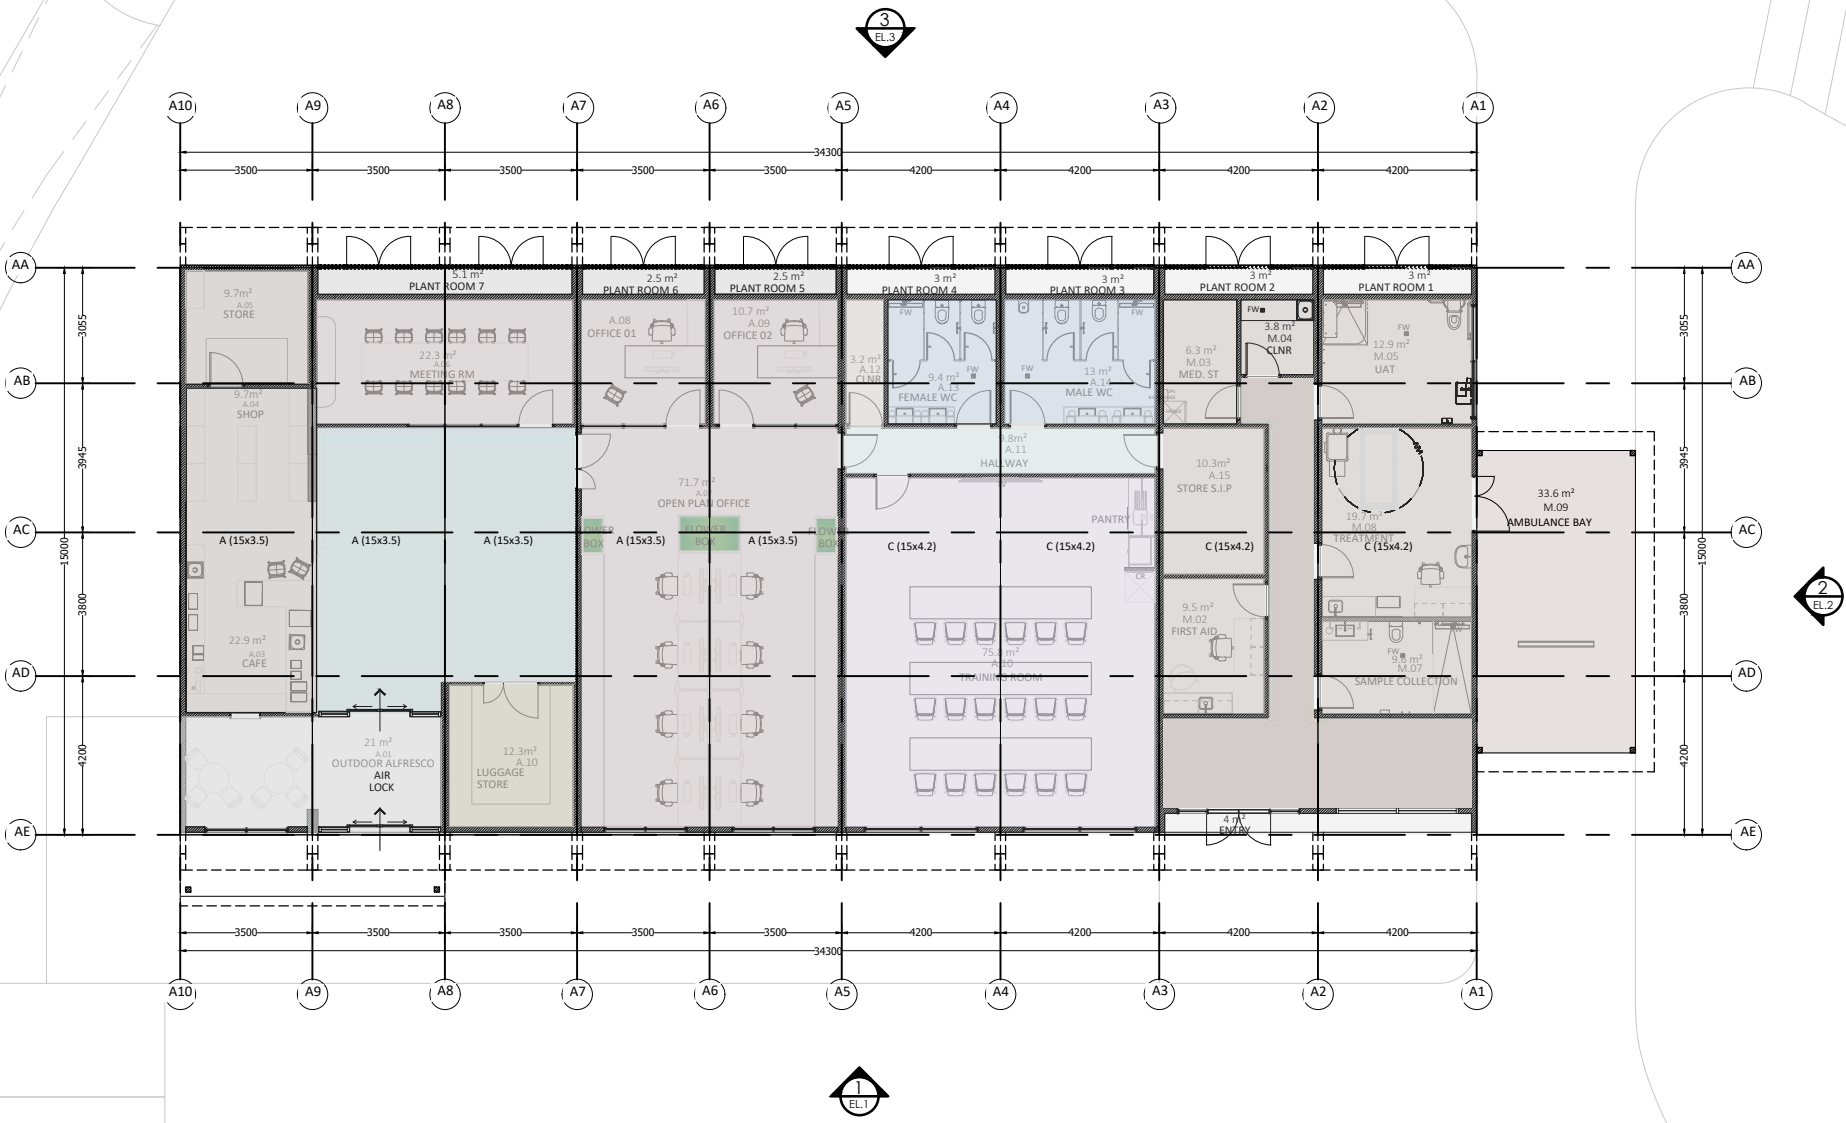


ADMIN & MEDICAL - ELEVATION 01
SCALE 1 : 200

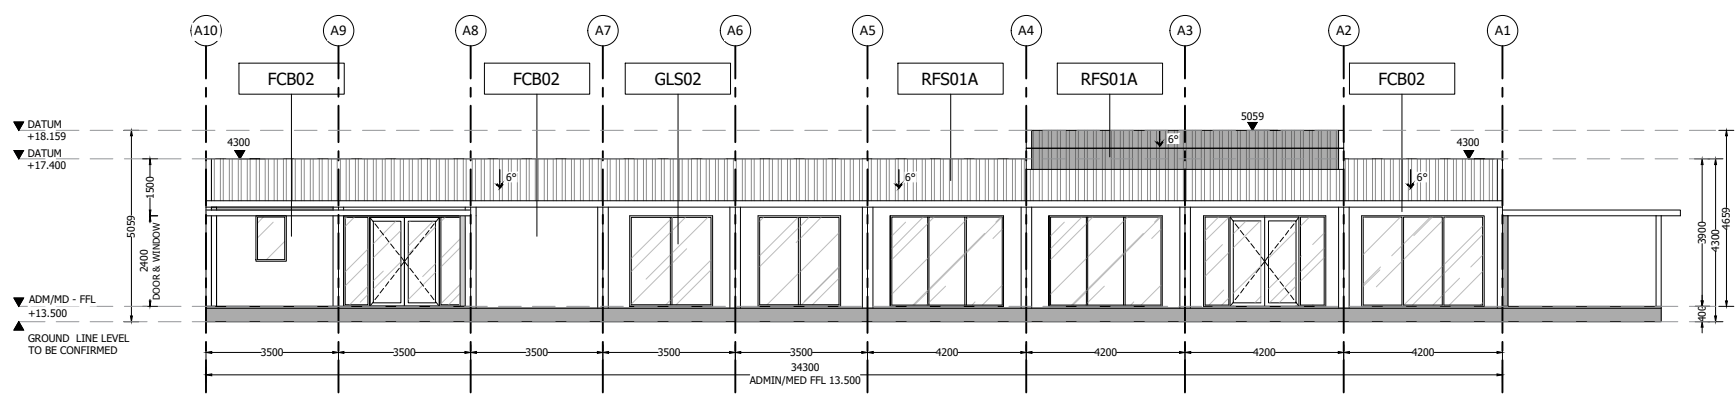


ADMIN & MEDICAL - ELEVATION 02
SCALE 1 : 200

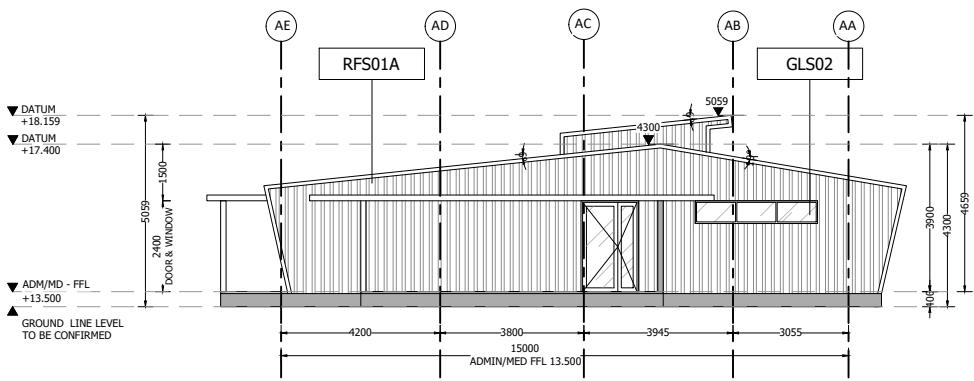

ADMIN & MEDICAL - ELEVATION 03
SCALE 1 : 200

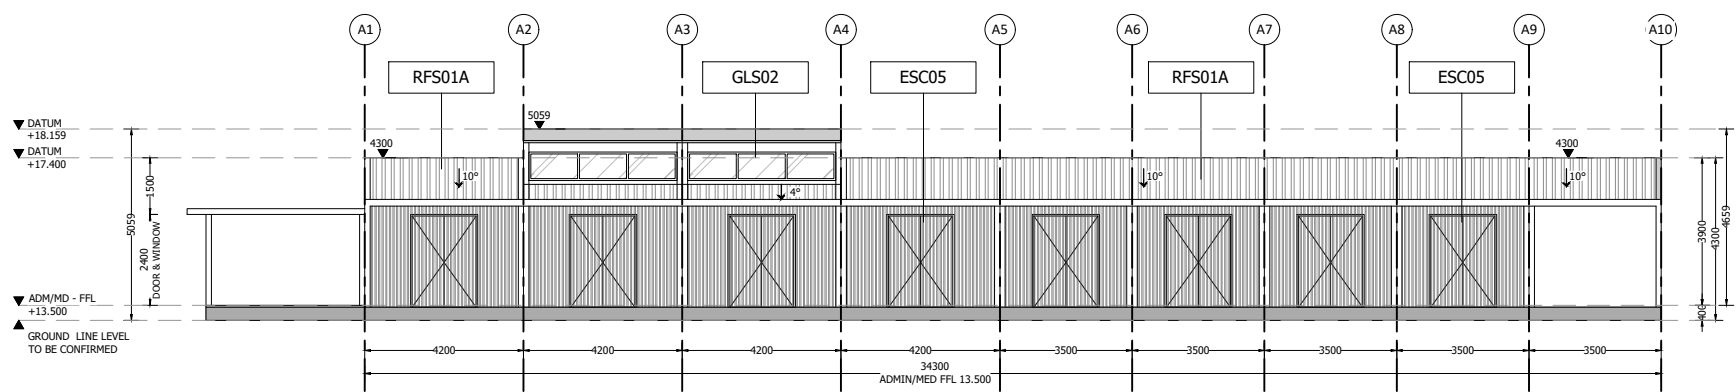

ADMIN & MEDICAL - ELEVATION 04
SCALE 1 : 200

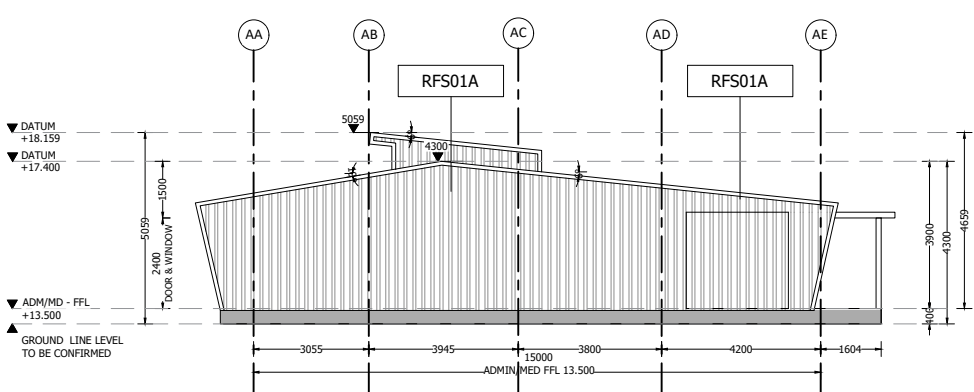

FOR DA APPLICATION

REV	DESCRIPTION	DATE	DRN	CHK	APP
D	ISSUED FOR REVIEW	17/07/2026	OK	KT	LH
C	ISSUED FOR REVIEW	23/06/2026	OK	KT	LH
B	ISSUED FOR REVIEW	28/05/2026	GL	KT	LH
A	ISSUED FOR REVIEW	20/05/2026	GL	KT	LH
REV	DESCRIPTION	DATE	DRN	CHK	APP


REFERENCE DRAWINGS:




20 WALTERS DRIVE, OSBORNE PARK | TELEPHONE (08) 9329 3600
WESTERN AUSTRALIA, 6017 | WEB www.mrl.com.au

DO NOT SCALE PRINT		PROJECT	OIP - ONSLOW IRON PROJECT	
TITLE		AREA 9350 - ONSLOW MINRES RESORT ADMIN AND MEDICAL OVERALL FLOOR PLAN AND ELEVATIONS		REV
SCALE	1:200	DRG No	OIP-9350-AR-PLN-0001	D
DRAWN	OKY/YOAN	CHECKED	L.House	
DATE	17/07/2026	ENGINEER APPROVED	W.Dias	
		PROJECT MANAGER	J.Thomas	A1


© 2026 THIS DRAWING IS THE PROPERTY OF MINERAL RESOURCES, IT SHALL NOT BE COPIED WITHOUT PERMISSION

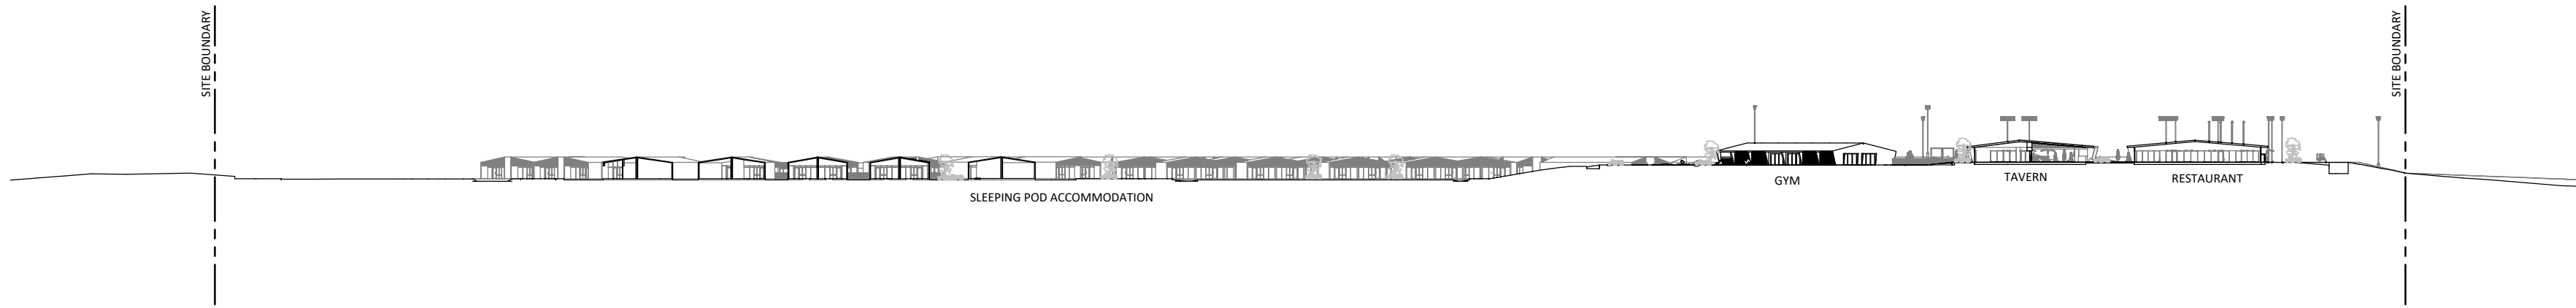

SITE - SECTION 1
SCALE 1 : 1000

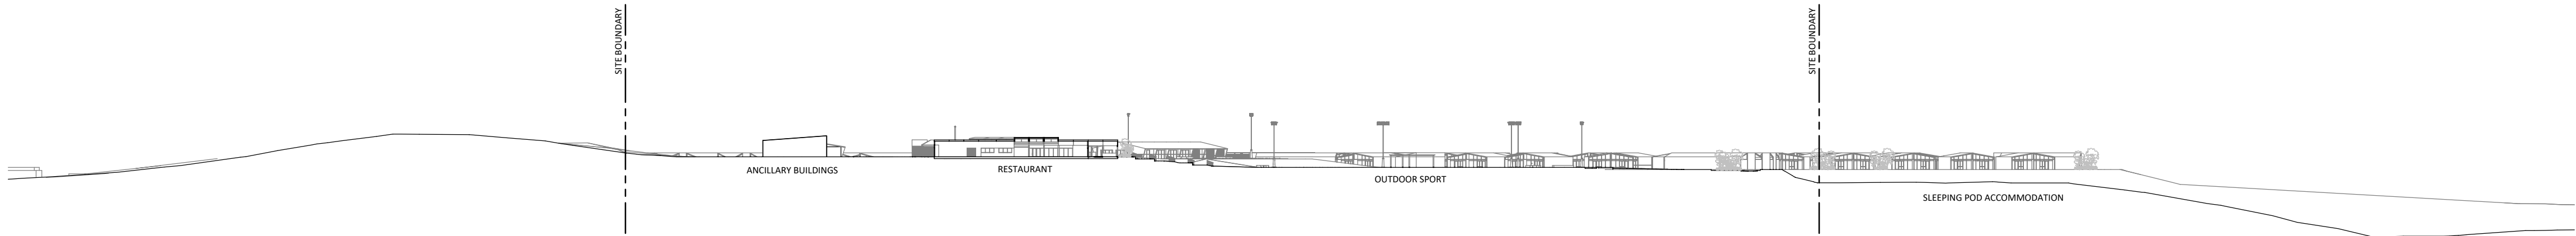


SITE - SECTION 2
SCALE 1 : 1000

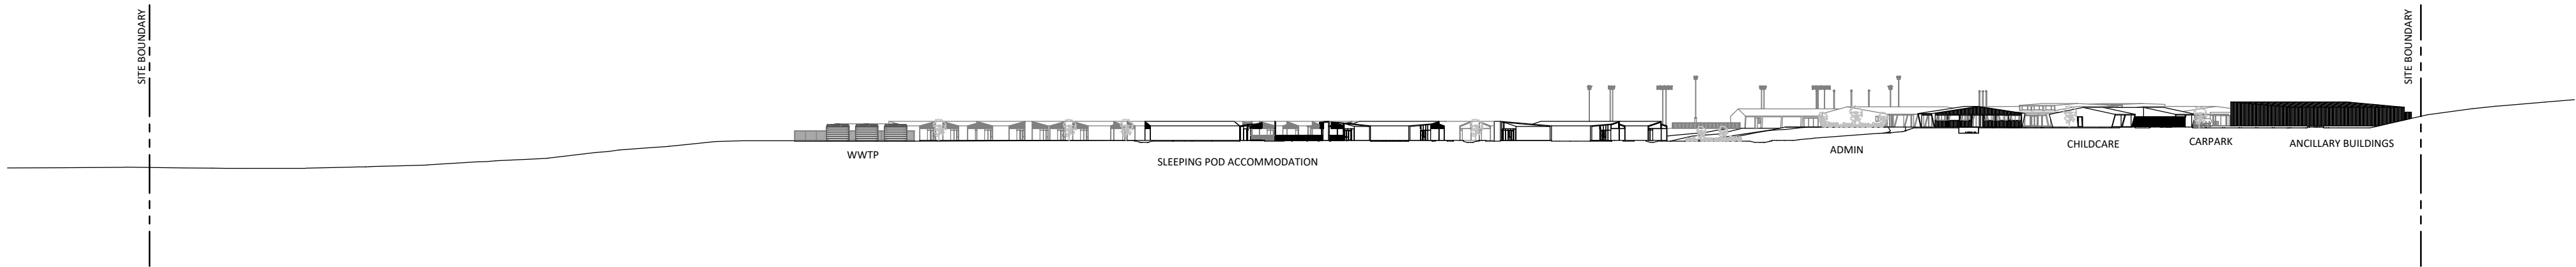

SITE - SECTION 3
SCALE 1 : 1000

KEY PLAN

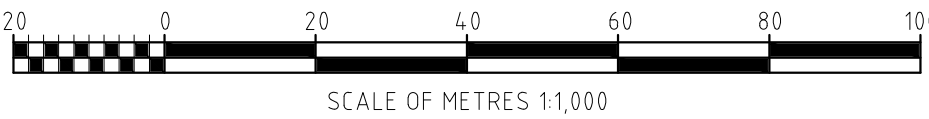

FOR DA APPLICATION

		E	ISSUED FOR REVIEW	15/09/2026	DA	KT	LH
		D	ISSUED FOR REVIEW	17/07/2026	DA	KT	LH
		C	ISSUED FOR REVIEW	23/06/2026	DA	KT	LH
		B	ISSUED FOR REVIEW	28/05/2026	GL	KT	LH
		A	ISSUED FOR REVIEW	20/05/2026	AL	KT	LH
REFERENCE DRAWINGS:		REV	DESCRIPTION	DATE	DRN	CHK	APP



20 WALTERS DRIVE, OSBORNE PARK | TELEPHONE (08) 9329 3600
WESTERN AUSTRALIA, 6017 | WEB www.mrl.com.au

DO NOT SCALE PRINT		PROJECT OIP - ONSLOW IRON PROJECT			
		TITLE AREA 9300 - ONSLOW MINRES RESORT			
		SITE SECTION			
		DRG No OIP-9300-AR-SEC-0001			
SCALE	1:1000	CHECKED L.House		ENGINEER APPROVED W.Dias	PROJECT MANAGER J.Thomas
DRAWN	DICKY/AG				
DATE	15/09/2026				REV E

