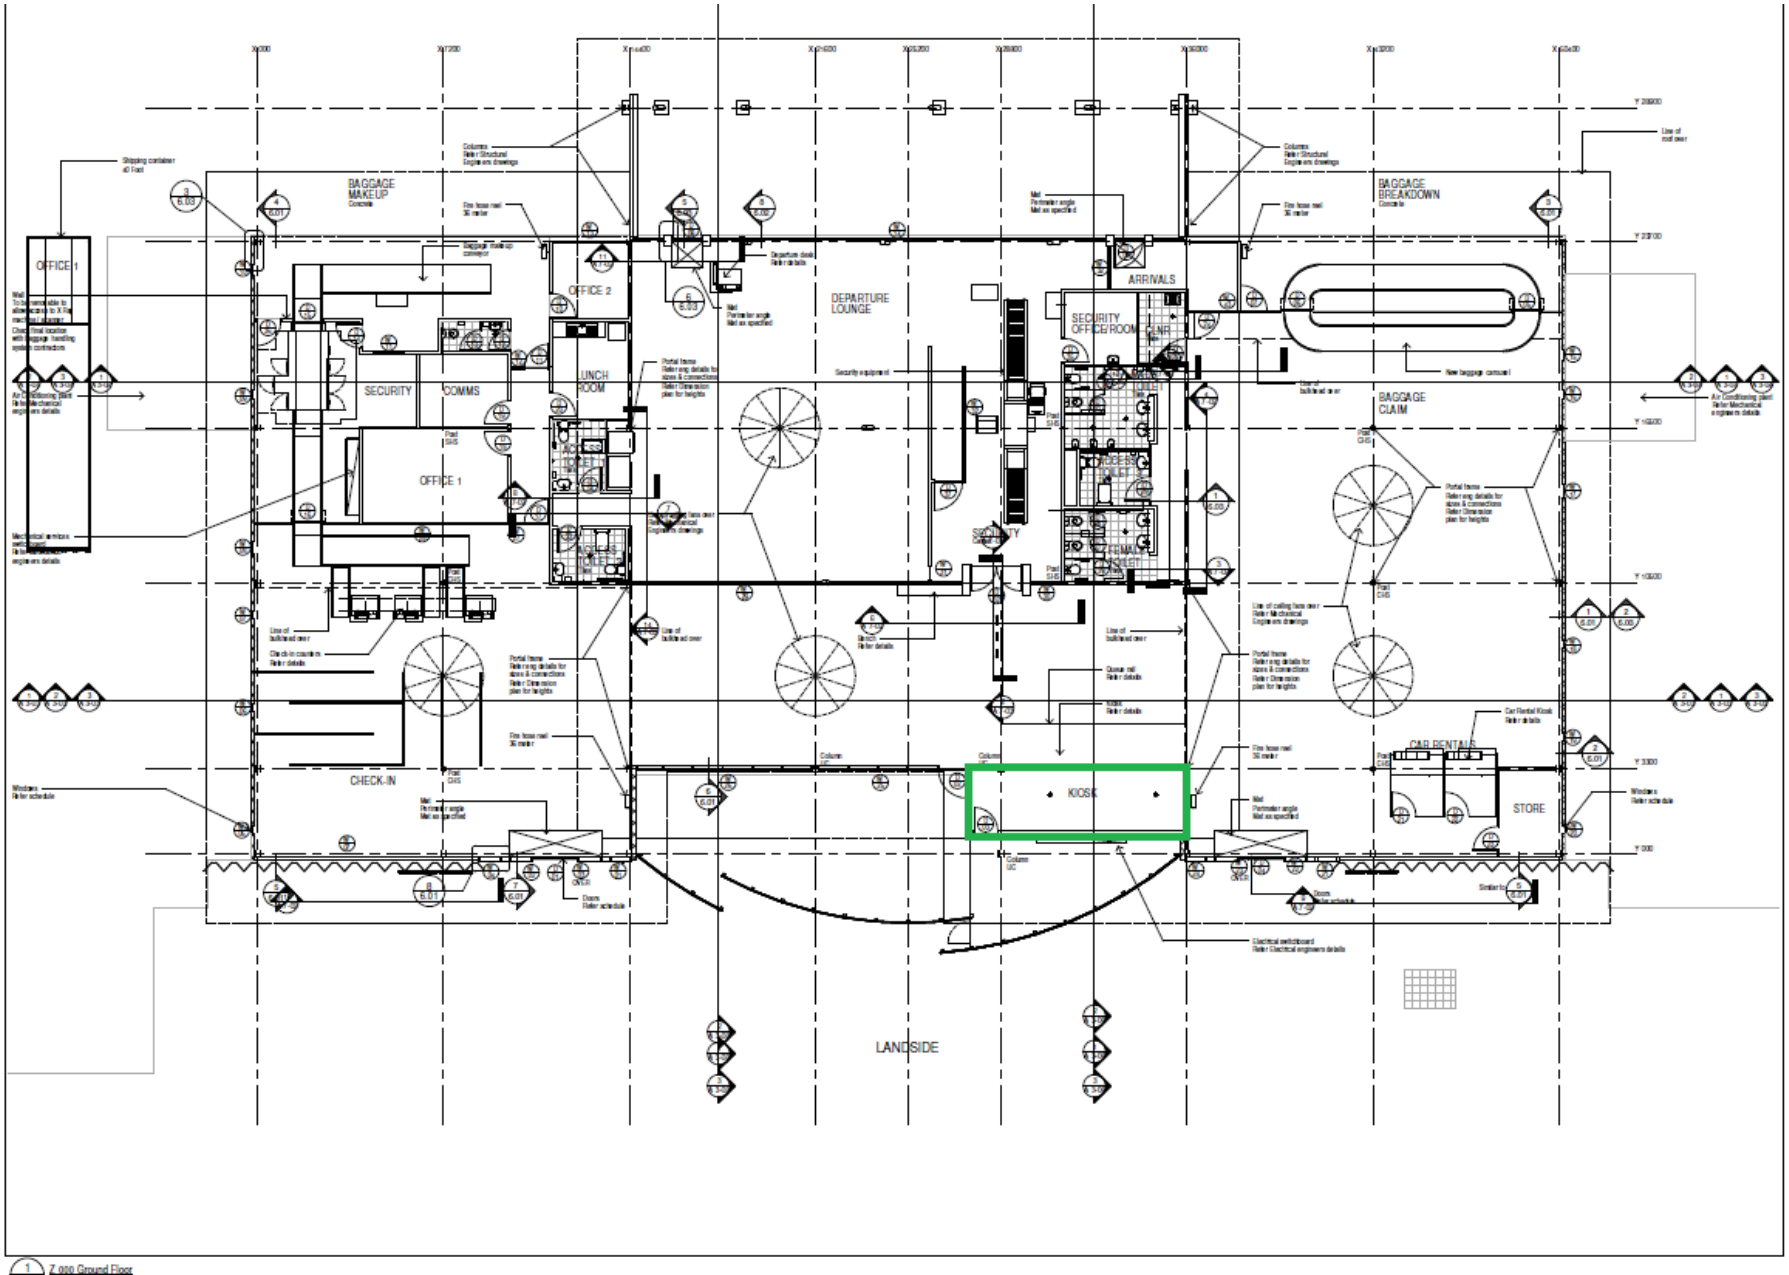

1 Z 000 Ground Floor
A 3-01 Scale 1 : 100

ISSUE	AMENDMENTS	DATE
F	Shipping Container added	23-05-2014
E	Carpark Layout Shown revised	12-09-2013
D	Air Plant slabs revised	14-07-2013
C	Area and car rental kiosk	14-07-2013
B	Construction Issue	12-06-2013
A	Consultant Issue	05-06-2013
PG	Consultant Issue	23-05-2013
PF	Consultant Issue	13-04-2013
PE	Consultant Issue	05-04-2013
PD	Consultant Issue	04-04-2013
PC	Consultant Issue	26-03-2013
PB	Consultant Issue	14-03-2013
PA	Consultant Issue	14-03-2013
P3	Consultant Issue	11-03-2013
P2	Consultant Issue	01-03-2013
P1	Consultant Issue	01-03-2013

SANDERS TURNER ELLICK
ARCHITECTS
Sanders Turner Ellick Architects Pty Ltd. A.B.N. 49 061 937 731
Level 1, 25 River St. Mackay. Ph 07 4957 7341, Fax 07 4951 4630
Postal Address: PO Box 758, Mackay, Queensland, 4740
Email Address: mail@sta.com.au

shire of Ashburton

PROPOSED AIRPORT TERMINAL at ONSLOW for ASHBURTON SHIRE COUNCIL

Floor Plan

SCALE	1 : 100 @ A1
DATE	February 2013
DRAWN	
VERIFIED	APPROVED
JOB No 2305	DRAWING CONTROL CONSTRUCTION
DRAWING No A 2-01	ISSUE F
FILE NAME	23/05/2014 11:04:18 AM

USE FIGURED DIMENSIONS IN PREFERENCE TO SCALED

0 10 20 30 40 50 mm

A1